



FLAT 1  
31 CADOGAN PLACE  
BELGRAVIA SW1X 9RX



CGI FURNITURE ADDED

A VERY SPECIAL FAMILY APARTMENT SPANNING THE  
WHOLE OF THE GROUND AND LOWER GROUND FLOORS  
OF A HANDSOME GRADE II LISTED GEORGIAN BUILDING



This charming maisonette is located at the northern end of the south terrace and facing west over the gardens of Cadogan Place. It is further enhanced by having its own private patio/garden at the rear. This is arguably one of the finest addresses in the area. It sits at the border of Knightsbridge and Belgravia and is equidistant from the two retail and transport links of the former and Sloane Square.

Access and use of Cadogan Place South Gardens (subject to terms and conditions, fees apply).





CGI FURNITURE ADDED



CGI FURNITURE ADDED



CGI FURNITURE ADDED

## ACCOMMODATION

- Principal bedroom suite with bathroom
- Two further bedrooms with en-suite shower rooms
- Interconnecting drawing and dining rooms
- Family kitchen/breakfast room
- Entrance hall
- Cloakroom
- Utility room
- Terrace
- Private patio/garden
- Access to Cadogan Place gardens





#### TERMS

Guide Price: £3,500,000

Tenure: Leasehold 125 years

Service Charge: We await the annual service charge information from the Cadogan Estate

Ground Rent: Peppercorn

Local Authority:  
Kensington & Chelsea

Council Tax: Band H

EPC: Rating C

#### GARDENS

The owner can apply to use the Cadogan Place South Garden. The 2026 charges are as follows

Registration Fee: £250

Annual Subscription: £525



Key Charge: £50

APPROXIMATE GROSS  
INTERNAL AREA  
1,931 sq ft / 179.41 sq m


CH: Ceiling height

Floorplan for guidance only, not to scale or for valuations purposes. It must not be relied upon as a statement of fact. All measurements and areas are approximate and have been prepared in accordance with the current edition of the RICS Code of Measuring Practice.

© Alex Winship Photography Ltd.

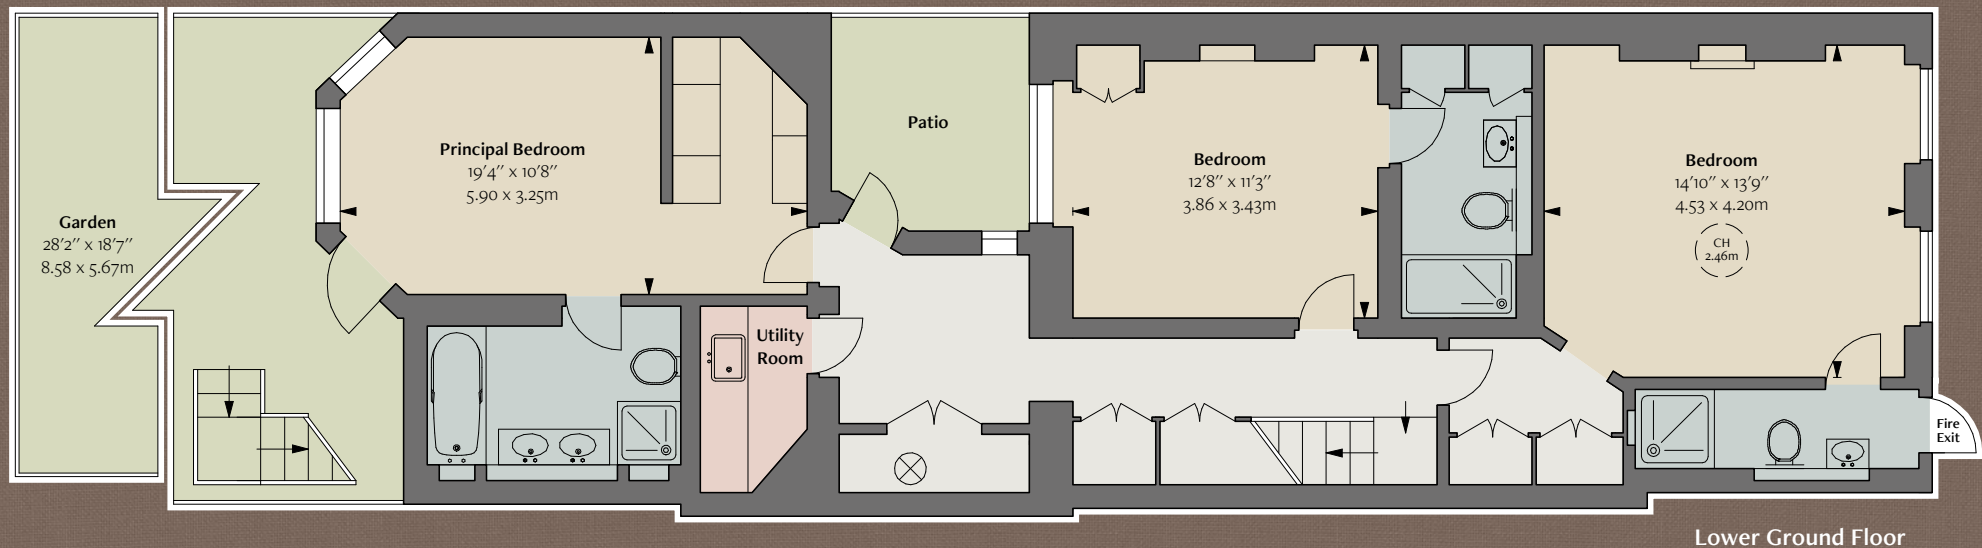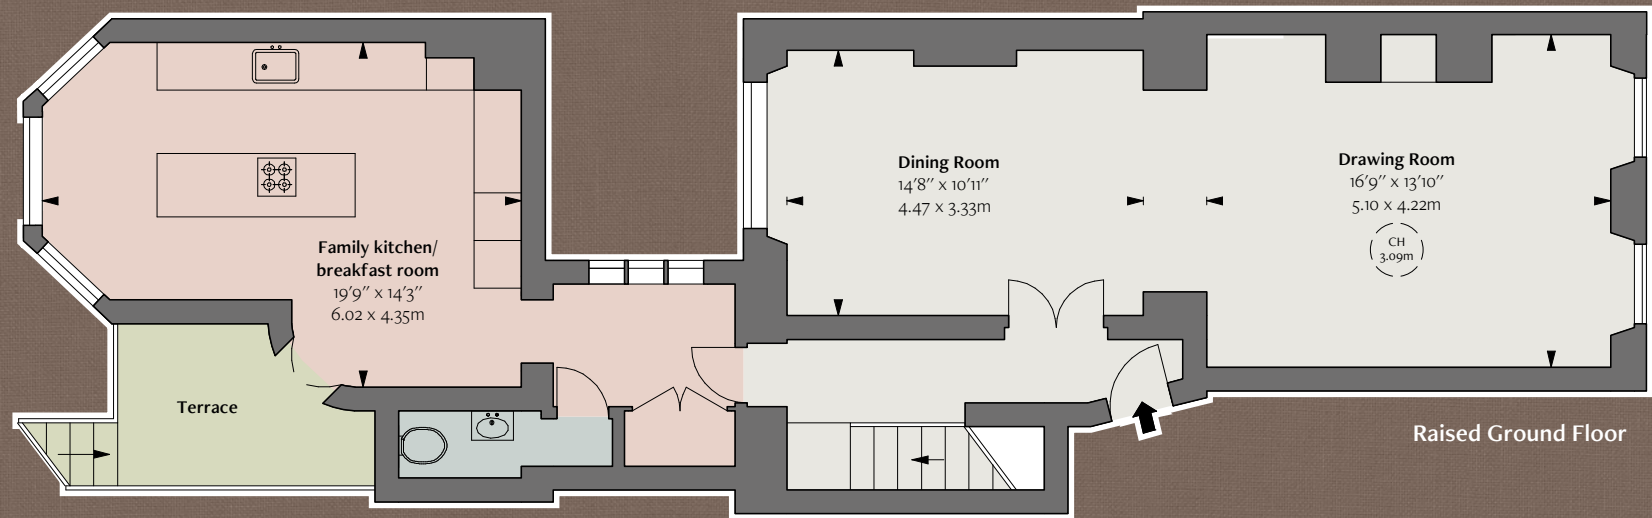

THE ALEX WINSHIP

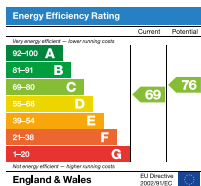

Important notice: Savills, JLL, their clients and any joint agents give notice that: 1: They are not authorised to make or give any representations or warranties in relation to the property either here or elsewhere, either on their own behalf or on behalf of their client or otherwise. They assume no responsibility for any statement that may be made in these particulars. These particulars do not form part of any offer or contract and must not be relied upon as statements or representations of fact. 2: Any areas, measurements or distances are approximate. The text, photographs and plans are for guidance only and are not necessarily comprehensive. It should not be assumed that the property has all necessary planning, building regulation or other consents and Savills and JLL have not tested any services, equipment or facilities. Purchasers must satisfy themselves by inspection or otherwise. 21/10/26 JLL-261011-05-JF

**Savills Sloane Street**  
139 Sloane Street  
London SW1X 9AY  
020 7730 0822  
[savills.co.uk](http://savills.co.uk)



**JLL Chelsea**  
2 Cale Street  
London SW3 3QU  
020 7399 5010  
[residential.jll.co.uk](http://residential.jll.co.uk)

