HARMONY HOMES
ESTATE AGENCY



321 Kingsway, Dundee, DD3 8LQ

Offers over £235,000

3 2 1 D



321 Kingsway

Dundee, DD3 8LQ

Offers over £235,000



This charming semi-detached house, built in 1924, offers a delightful blend of comfort and convenience. Spanning an impressive 1,184 square feet, this property is in move-in condition, making it an ideal choice for those seeking a home that is ready to enjoy.

As you approach the house, you will appreciate its serene setting, tucked away from the hustle and bustle of the road, providing a peaceful retreat while still allowing for easy commuting access. The large open-plan living room, dining area, and kitchen create a warm and inviting atmosphere, enhanced by a cosy wood burner that adds a touch of charm to the space. The ground floor also features a convenient downstairs shower room/utility, ensuring practicality for family living.

Upstairs, you will find three generously sized double bedrooms, perfect for families or those needing extra space. The family bathroom is well-appointed, catering to all your needs.

Step outside to discover a hidden garden oasis, complete with a patio terrace, lush lawn, and a designated hot tub area, perfect for relaxation and entertaining. The front of the property boasts a large mature garden, while the long driveway provides ample parking for multiple vehicles.

If you are searching for a home that offers both seclusion and easy access to local amenities and transport links, this property is a rare find that should not be missed. Embrace the opportunity to make this beautiful house your new home.







Directions




HOME

Floor Plans



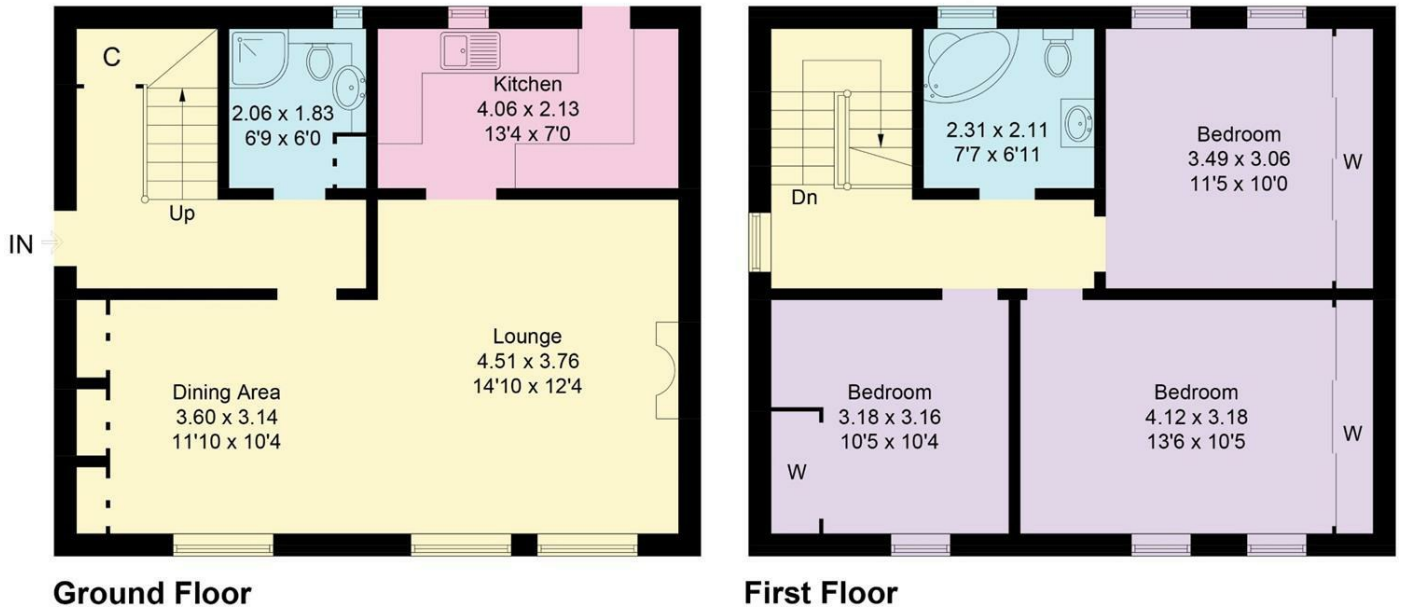


Illustration for identification purposes only, measurements are approximate, not to scale. Fourlabs.co © (ID1340825)

Location Map

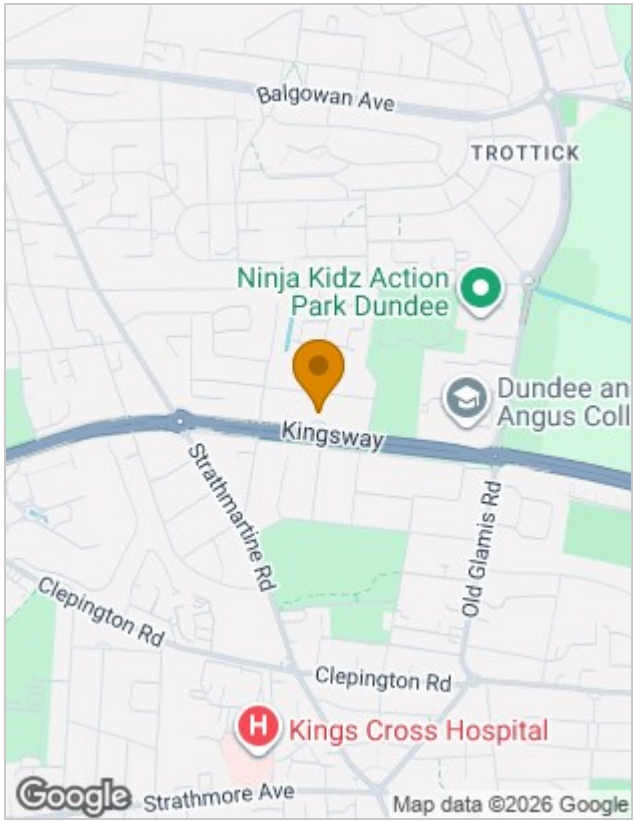

Energy Performance Graph

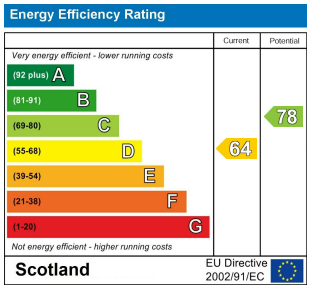

Viewing

Please contact our Harmony Homes Office on 01382 819155 if you wish to arrange a viewing appointment for this property or require further information.

The particulars are set out as a general outline only for the guidance of intended purchasers or lessees, and do not constitute, any part of a contract. Nothing in these particulars shall be deemed to be a statement that the property is in good structural condition or otherwise nor that any of the services, appliances, equipment or facilities are in good working order. Purchasers should satisfy themselves of this prior to purchasing.

10 Troon Crescent, Dundee, Angus, DD2 3FS
Tel: 01382 819155 Email: hello@harmonyhomesestateagency.com www.harmonyhomesestateagency.com