

Flat 3, Lansdown Road, Sittingbourne

Lamborn & Hill
ESTATE AGENTS

Lamborn & Hill
ESTATE AGENTS

SPACIOUS TWO BEDROOM APARTMENT PRESENTED IN EXCELLENT CONDITION. Located in Vincent Park, this apartment has excellent accommodation comprising of, Communal Entrance, Large Lounge Area which is open plan to Kitchen and Dining Area, Two Bedrooms and a modern Bathroom. The property is available APRIL and NO Deposit is required.

£750 PCM


- Two Bedroom Apartment
- Spacious Accommodation
- Open Plan
- Two Double Bedrooms
- Modern Bathroom Suite
- Excellent Condition
- No Deposit Required
- Guarantor Required
- Available April
- EPC Rating - C







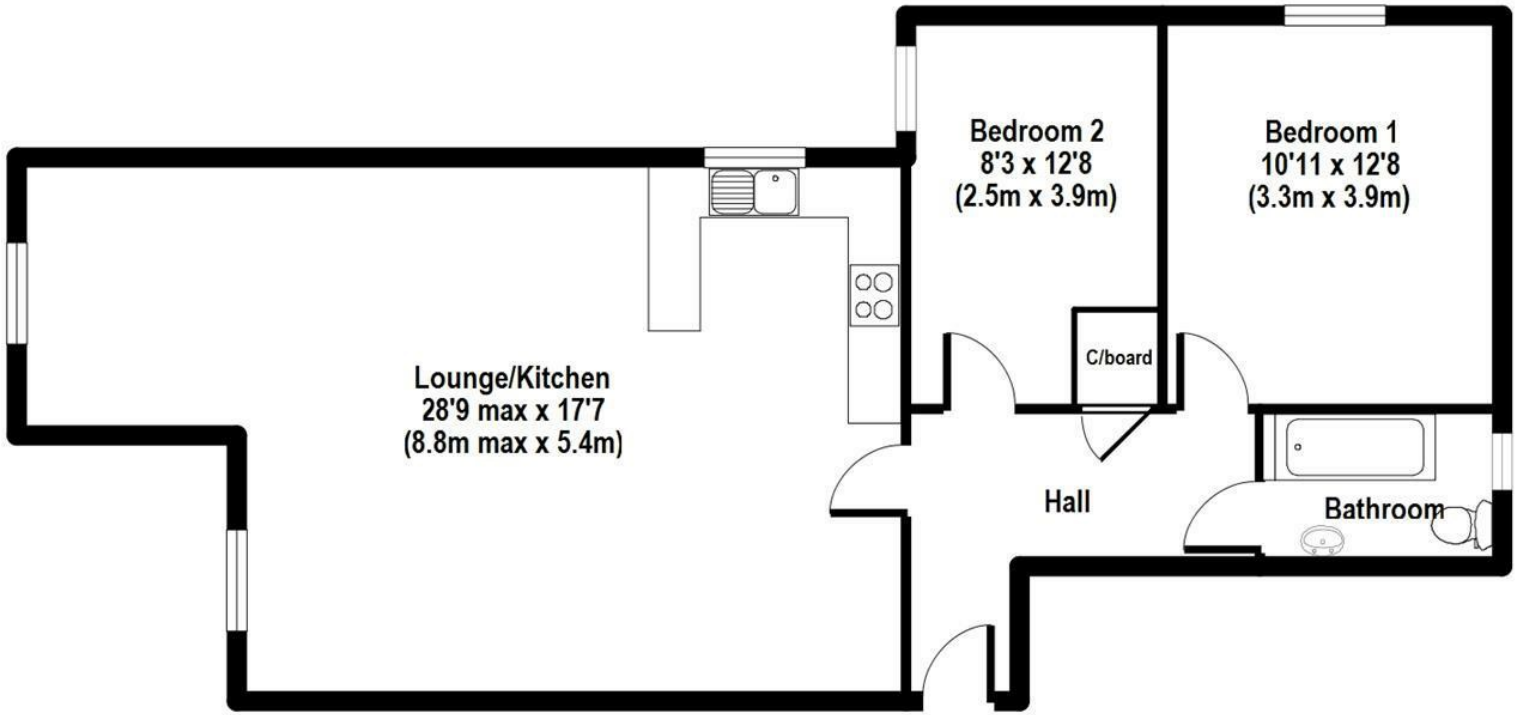

APPROX GROSS INTERNAL FLOOR AREA: 804.20 sq. ft / 74.74 sq. m


Flat 3, Lansdown Road

FOR ILLUSTRATIVE PURPOSES ONLY. NOT TO SCALE

Whilst every attempt has been made to enusre the accuracy of the floor plan shown, all measurements, positioning, fixtures, features, fittings and any other data shown are an approximate interpretation for illustrative purposes only and are not to scale. No responsibility is taken for any error, omission, miss-statement or use of data shown.

The above statement applies to both 'The Floor Plan People' and the Company or individual displaying this floor plan.

(c) THE FLOOR PLAN PEOPLE unauthorised reproduction prohibited.

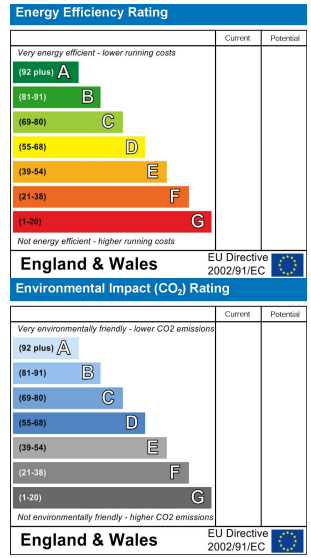

Lamborn & Hill have produced these details in good faith and believe they provide a fair and accurate description of the property being marketed. Following inspection and prior to financial commitment prospective buyers should satisfy themselves as to the property's suitability and make their own enquiries, relating to specific points of importance for example condition of items, permissions, approvals and regulations. The accuracy of these details are not guaranteed and they do not form part of any contract.

19-21 West Street, Sittingbourne, Kent, ME10 1AJ
T: 01795 293000
sittingbourne@lambornhill.com
www.lambornhill.com

Lamborn & Hill
ESTATE AGENTS