



55 Fairlight Avenue, Telscombe Cliffs, BN10 7BS
£375,000

CarruthersandLuck
SalesandLettings



55 Fairlight Avenue

Telscombe Cliffs, Peacehaven

A detached 3-bedroom Chalet Bungalow nestled in the sought-after area of Telscombe Cliffs, offering a fantastic opportunity for a renovation project. Situated on a generous plot with a rear garden spanning over 100 feet, this property boasts ample space for potential expansion.

Upon entering, you are greeted by an entrance hall leading to a spacious lounge overlooking the front garden. An arch opens out into the dining room which has a door to the rear garden and a staircase to the first floor. The kitchen is a good size but would now benefit from modernisation. Also on the ground floor is a double bedroom with doors to the rear garden and a family bathroom.

On the first floor are two double bedrooms, a useful study and a shower room.

The property is situated on a large plot. The front garden is private and has a driveway leading to a garage. The rear garden is a particular feature of the property and when cleared will reveal a 100+ level rear garden with a wealth of established plants shrubs and trees.



Carruthers and Luck
Sales and Lettings

55 Fairlight Avenue

Telscombe Cliffs, Peacehaven


This bungalow's superb location ensures convenience and accessibility to a range of amenities, including the picturesque Seafront, schools, and efficient bus routes providing easy access to Brighton City Centre.


In summary, this 3-bedroom Chalet Bungalow in Telscombe Cliffs offers a unique prospect for those with a keen eye for design and a desire to create a personalised oasis of tranquillity. Don't miss the chance to make this property your own and unlock its hidden charm and potential.

Council Tax band: D

Tenure: Freehold

EPC Energy Efficiency Rating: D

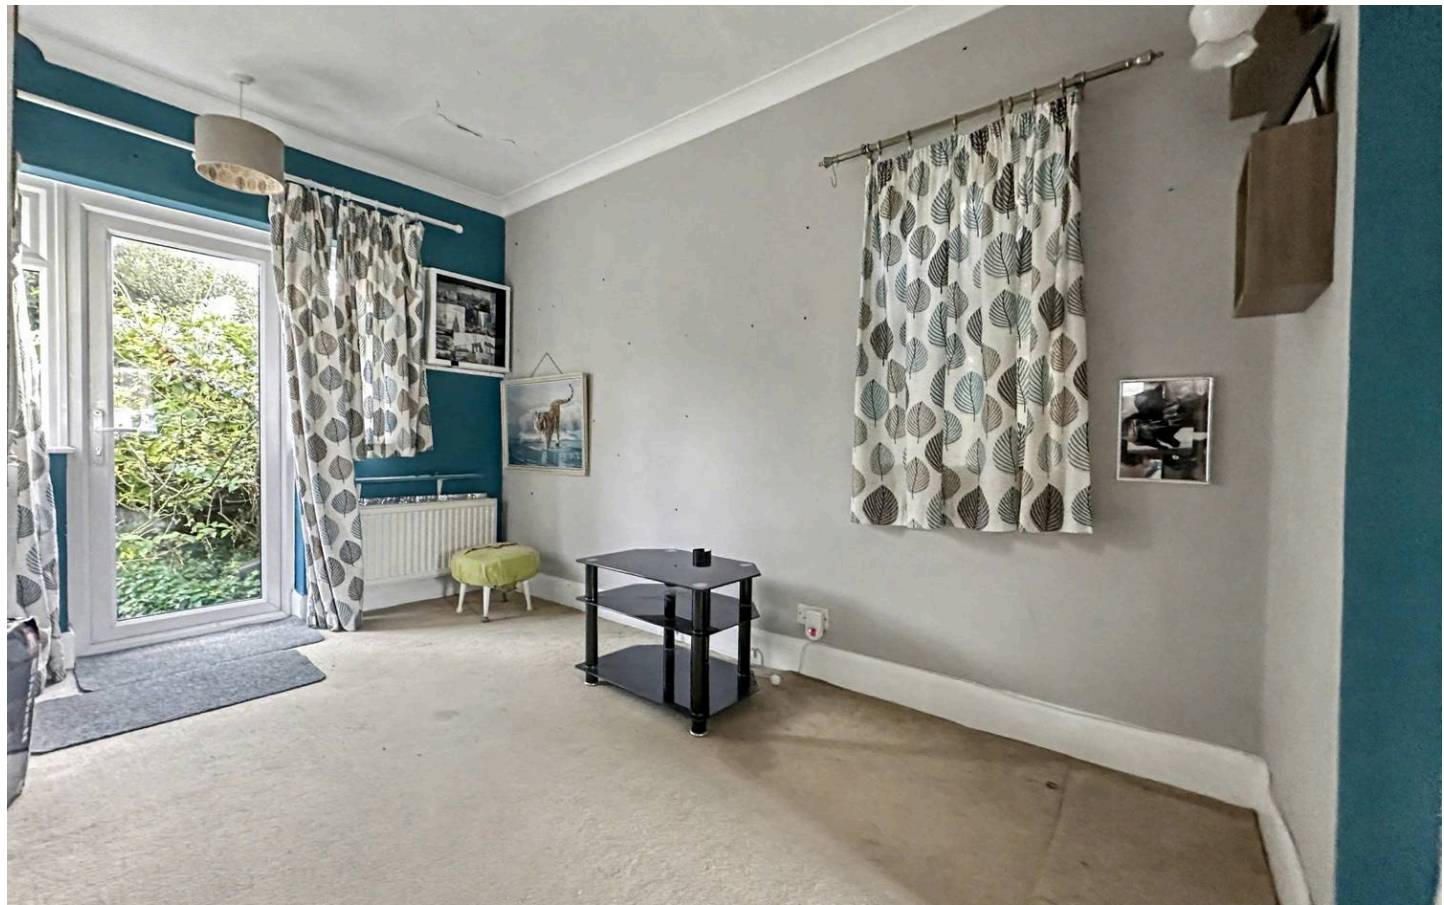

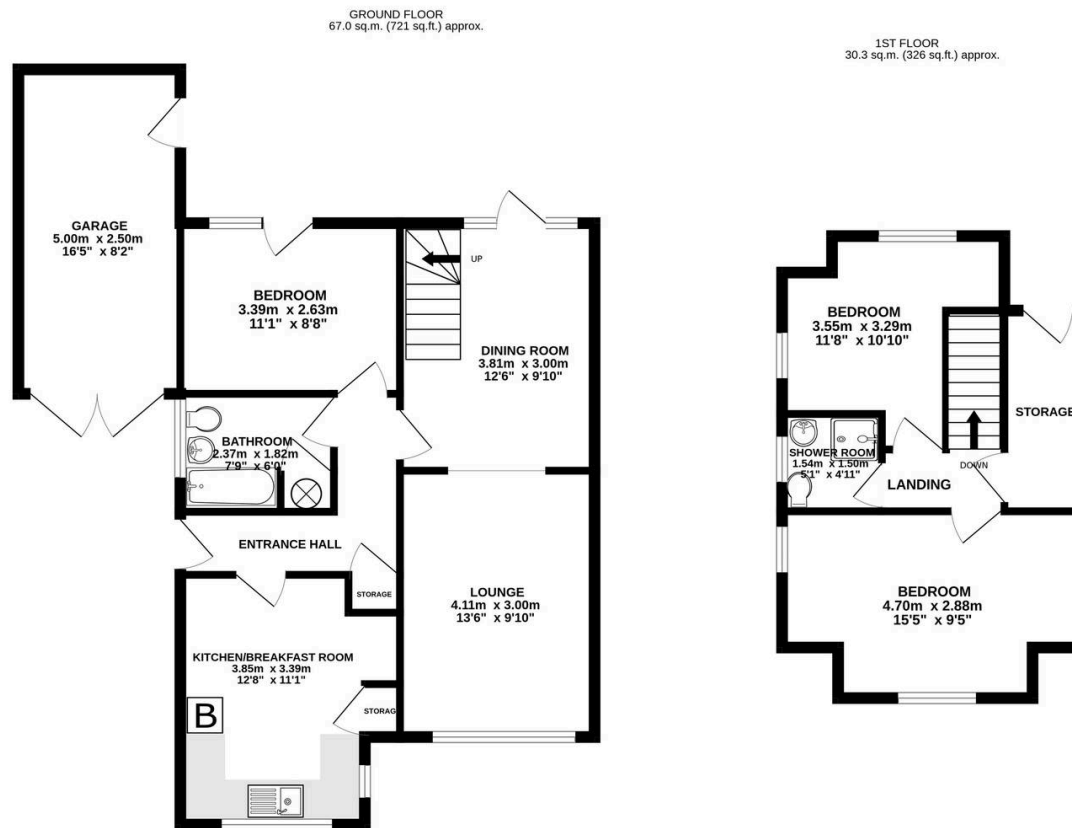

55 FAIRLIGHT AVENUE TELSCOMBE CLIFFS PEACEHAVEN

TOTAL FLOOR AREA: 97.2 sq.m. (1046 sq.ft.) approx.

Whilst every attempt has been made to ensure the accuracy of the floorplan contained here, measurements of doors, windows, rooms and any other items are approximate and no responsibility is taken for any error, omission or mis-statement. This plan is for illustrative purposes only and should be used as such by any prospective purchaser. The services, systems and appliances shown have not been tested and no guarantee as to their operability or efficiency can be given.

Made with Metropix ©2025

Carruthers and Luck Sales and Lettings

Carruthers & Luck, 233A South Coast Road – BN10 8LD

01273 585001

sales@carruthersandluck.co.uk

www.carruthersandluck.co.uk



Follow us on Instagram
[@carruthersandluck](https://www.instagram.com/carruthersandluck)



Find us on Facebook
Carruthers Luck



CarruthersandLuck
SalesandLettings

These particulars are prepared diligently and all reasonable steps are taken to ensure their accuracy. Neither the company or a seller will however be under any liability to any purchaser or prospective purchaser in respect of them. The description, Dimensions and all other information is believed to be correct, but their accuracy is no way guaranteed. The services have not been tested. Any floor plans shown are for identification purposes only and are not to scale Directors: Paul Carruthers Stephen Luck