





Apt 132, 2 Sheen Gardens, Manchester

£1,250 pcm Leasehold

Stylish 2-bed part-furnished apartment in Sheen Gardens M22. Open-plan living, modern kitchen, parking, near Manchester Airport. Available 30 Nov 2026. EPC B, Council Tax Band B.
Council Tax band: B


Tenure: Leasehold

EPC Energy Efficiency Rating: B

EPC Environmental Impact Rating:







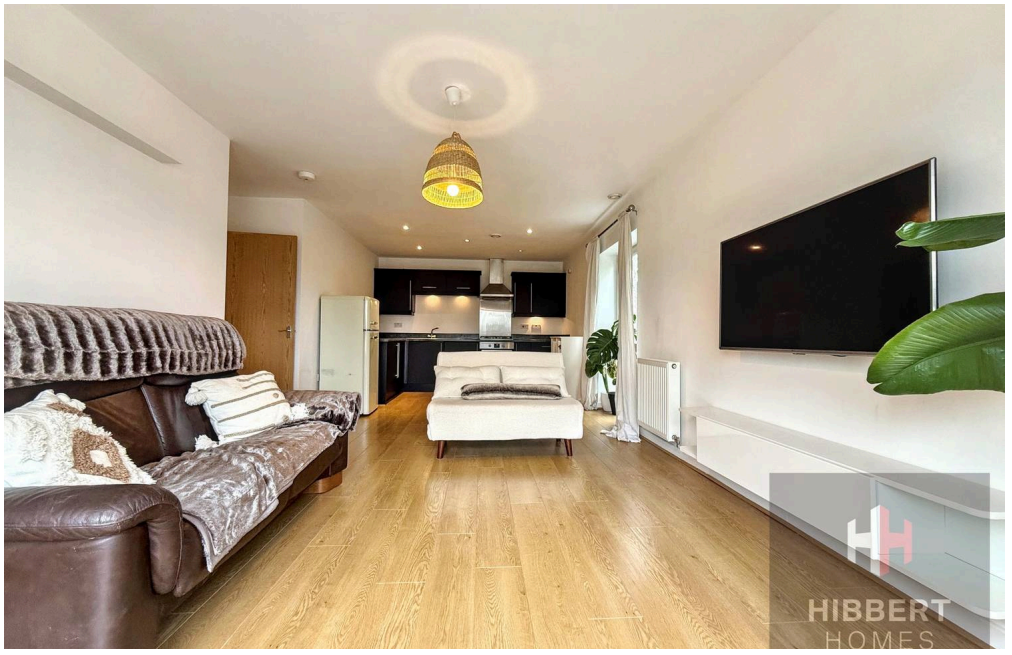






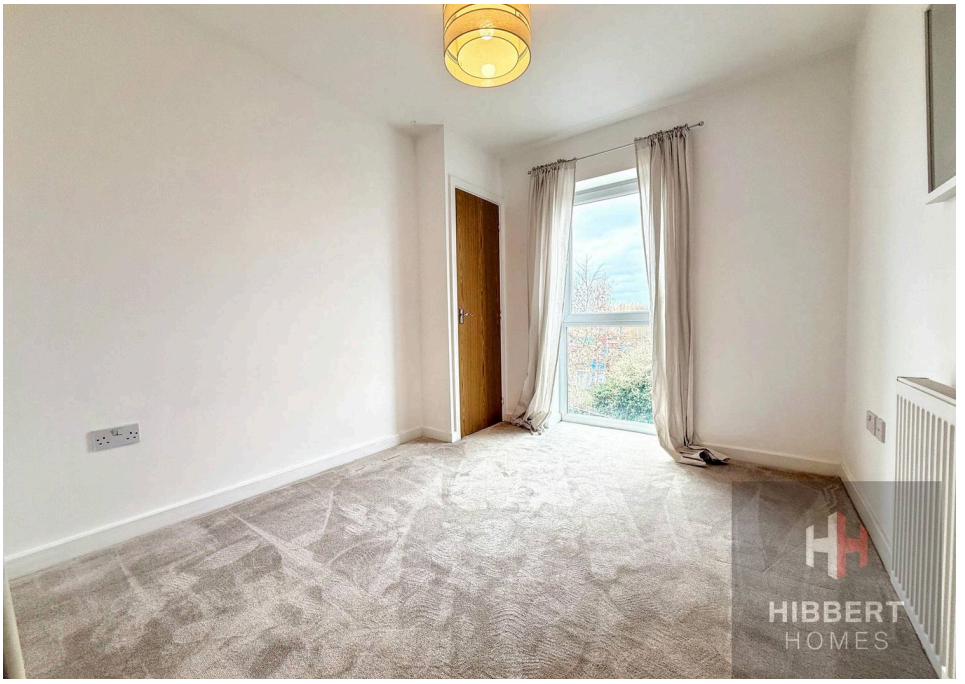

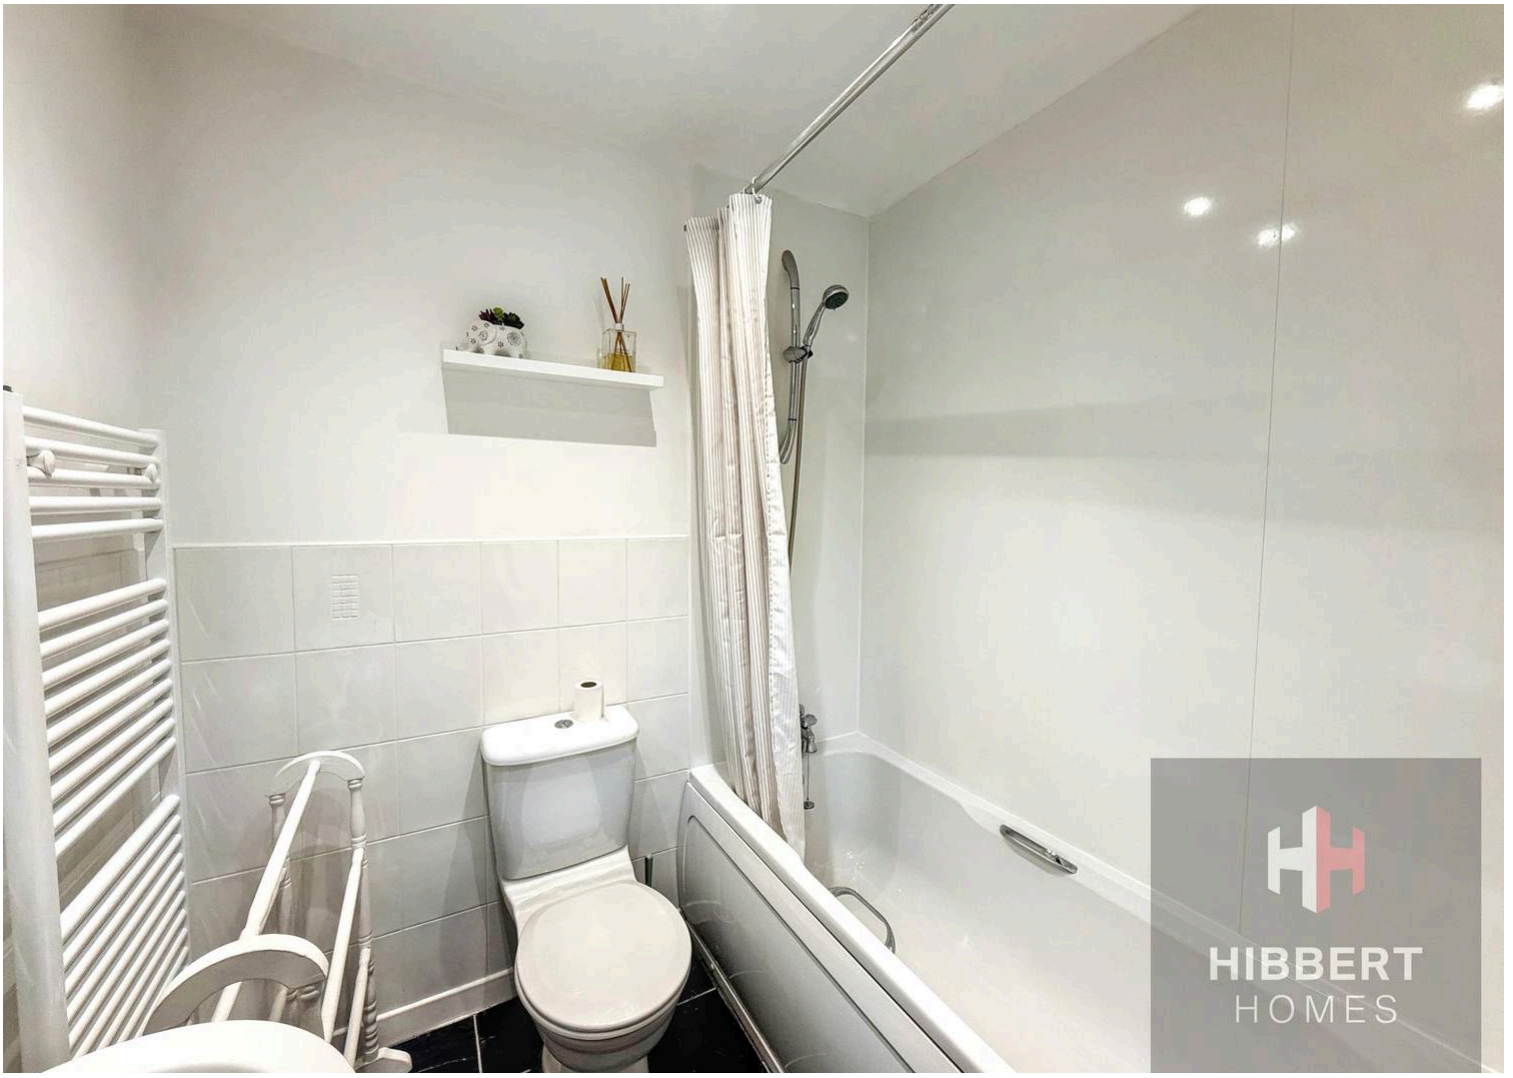
HIBBERT
HOMES

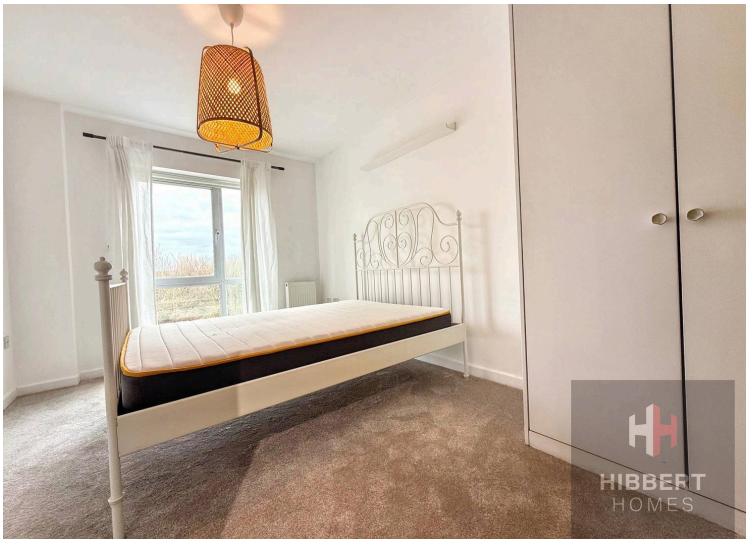

HIBBERT
HOMES


HIBBERT
HOMES


HIBBERT
HOMES


HIBBERT
HOMES

Approx Gross Internal Area
63 sq m / 676 sq ft

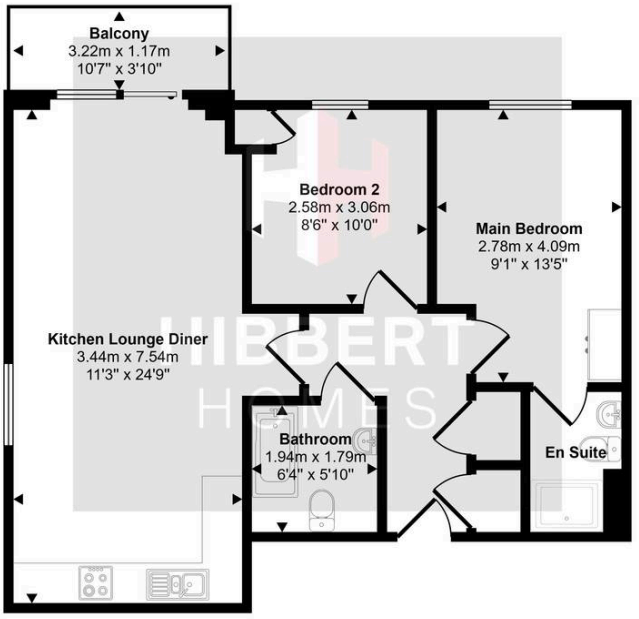

Floorplan

This floorplan is only for illustrative purposes and is not to scale. Measurements of rooms, doors, windows, and any items are approximate and no responsibility is taken for any error, omission or mis-statement. Icons of items such as bathroom suites are representations only and may not look like the real items. Made with Made Snappy 360.

You can include any text here. The text can be modified upon generating your brochure.