



Mosslea Road, London

London

£225,000

Mosslea Road

London

Chain-free one-bedroom raised ground-floor flat in Anerley. Spacious reception, separate kitchen, large rear garden (approx. 61ft), ideal for first-time buyers to modernise and personalise.

Council Tax band: B

Tenure: Leasehold

EPC Energy Efficiency Rating: C

EPC Environmental Impact Rating: C


- One-bedroom raised ground-floor flat
- Spacious bay-fronted reception room
- Large rear garden with terrace
- Excellent potential for modernisation
- Close to transport links and Crystal Palace Park
- Chain-free sale








Approximate Gross Internal Area
44.39 sq m / 477.81 sq ft

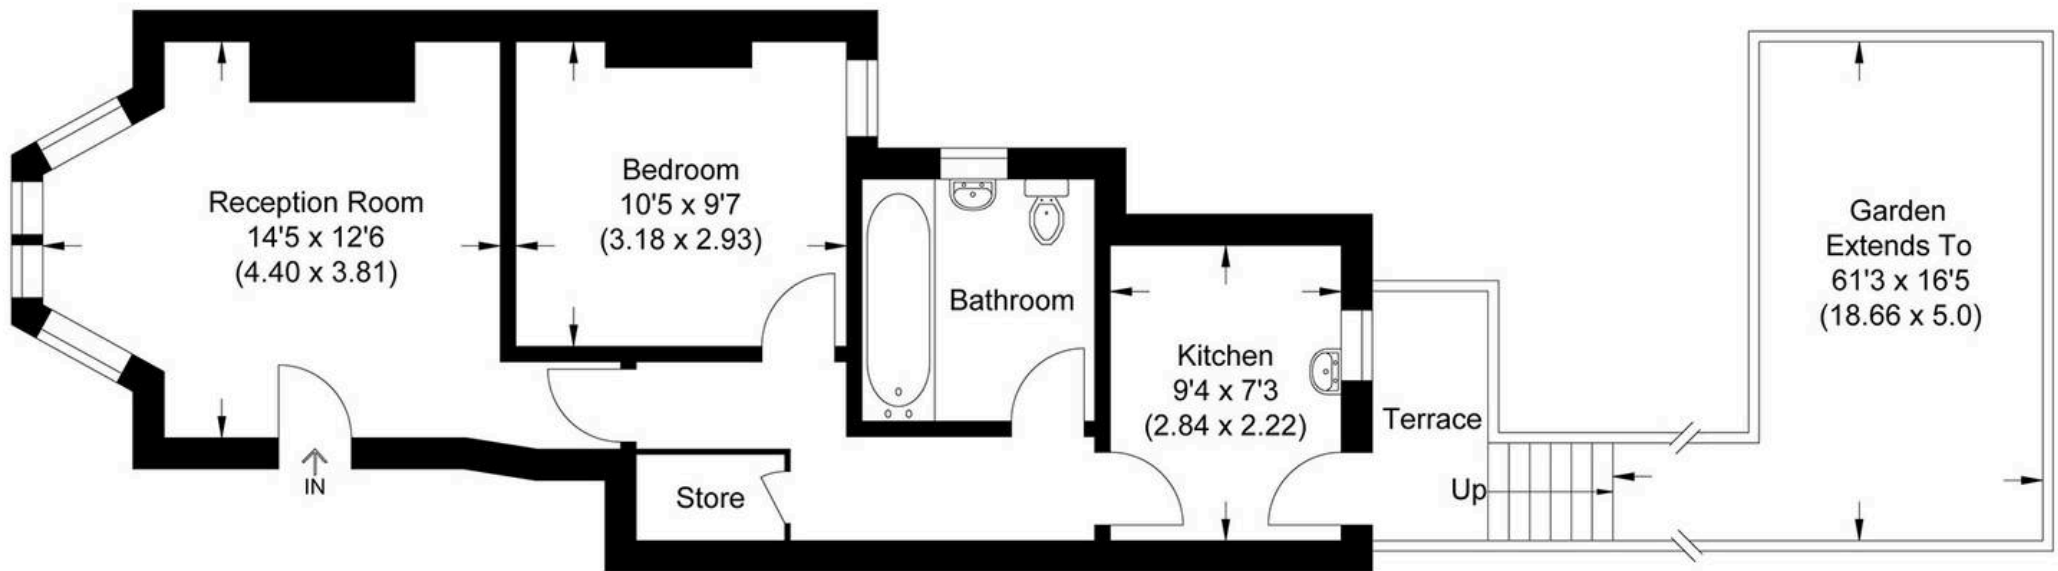

Ground Floor

Illustration for identification purposes only, measurements are approximate, not to scale.

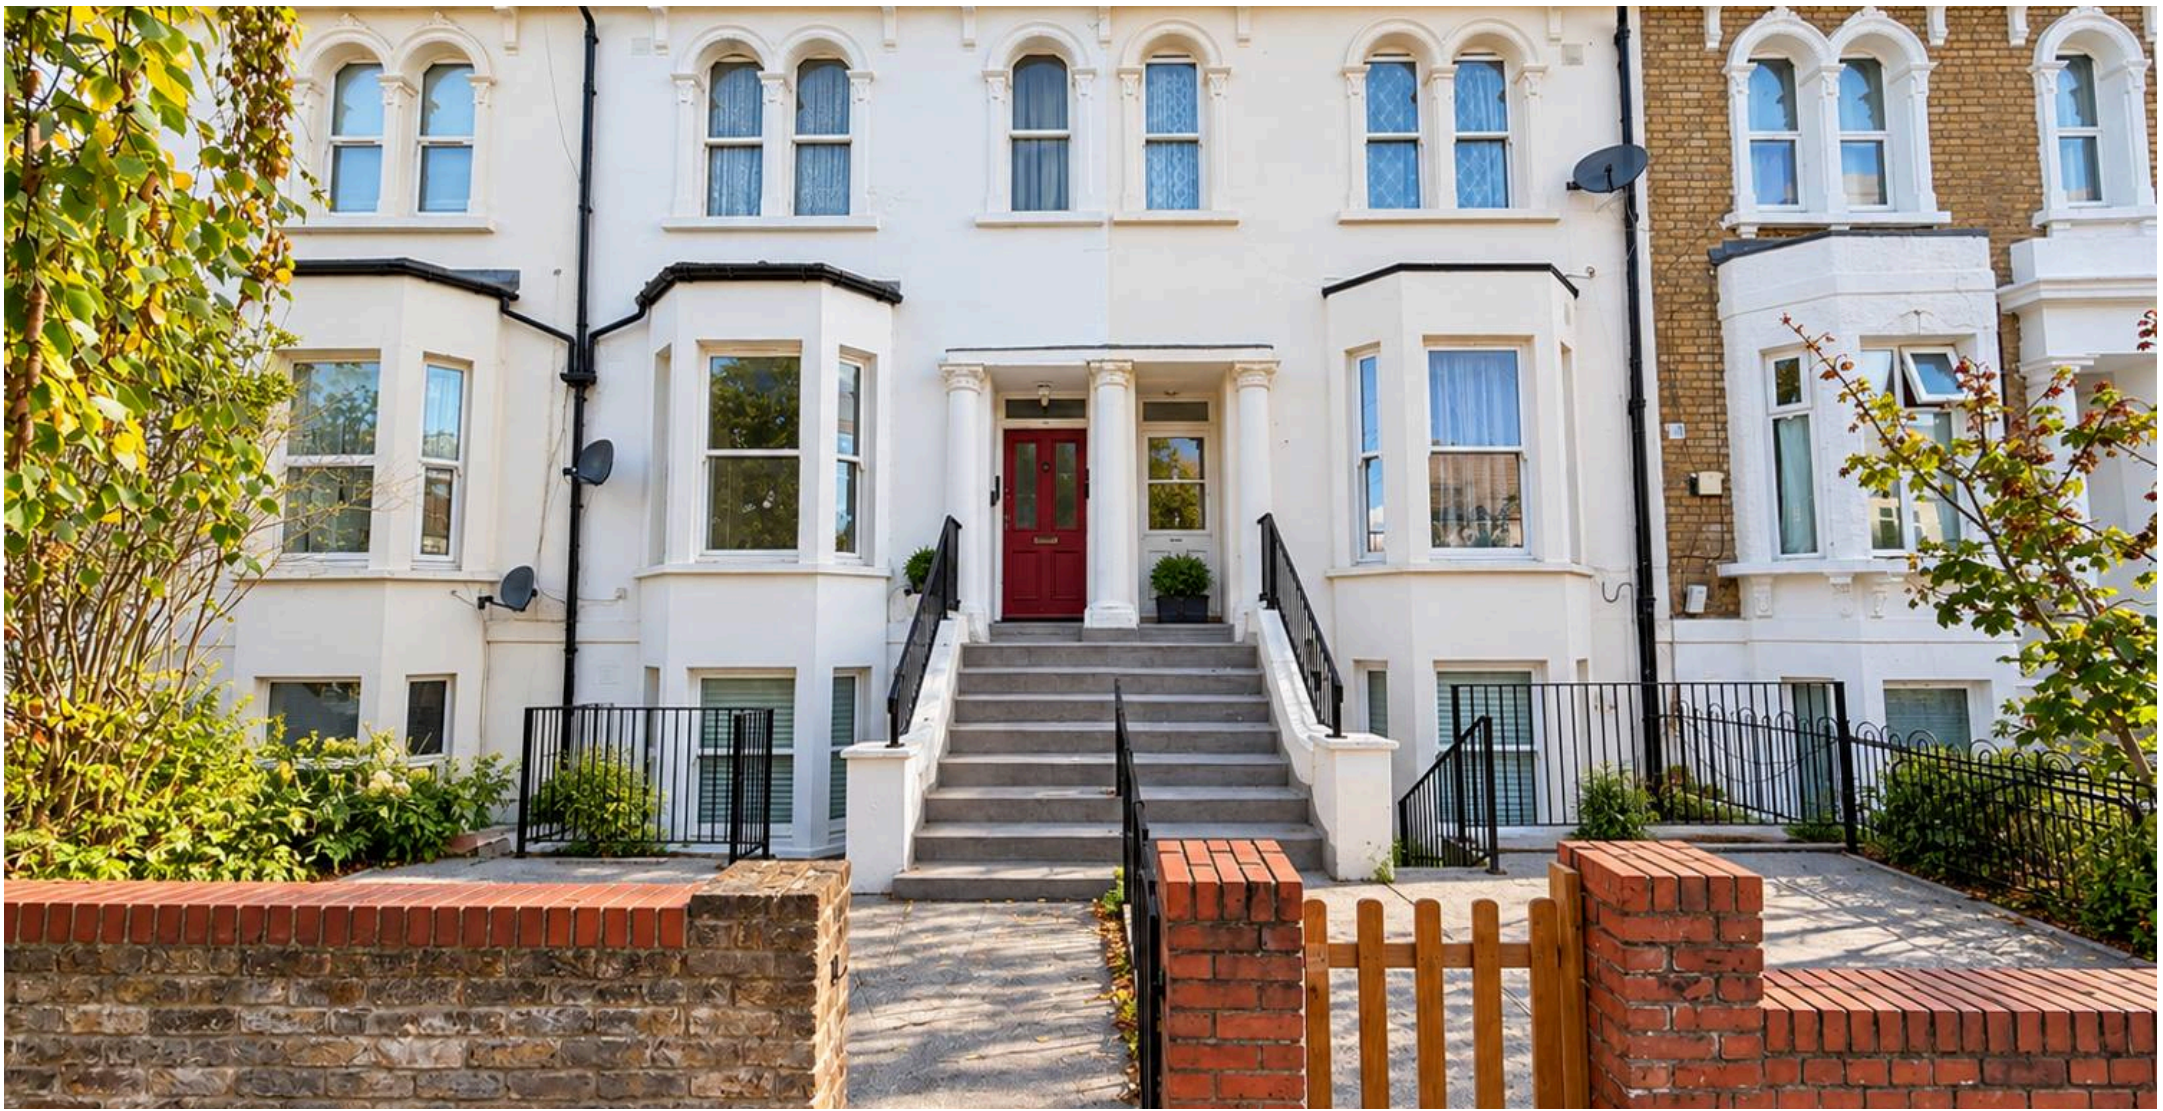

MA-Residential

1st Floor Romer House, 132 Lewisham High Street, London - SE13 6EE

020 8264 4464

hello@ma-residential.com

ma-residential.com