

jordan fishwick

6 Hawker Road, Woodford Garden Village,
Guide Price £634,950



Hawker Road Woodford SK7 1SN

Guide Price £634,950







No Chain. Hawker Road forms part of the highly acclaimed Woodford Garden Village development constructed over the last 8 years by Redrow Homes. The property enjoys a great location within the development with the accommodation comprising an entrance hall with stairs to the first floor and understairs storage access via the utility room. Large living room overlooking the front aspect. To the rear of the property there is an excellent sized open plan kitchen diner with the kitchen fitted with an attractive range of stylish units with appliances. There are patio doors providing a source of natural light whilst giving access onto the garden. A utility room, cloakroom and wc. complete the ground floor accommodation. On the first floor, accessed from the landing, are four bedrooms, an airing cupboard and a family bathroom. There is a well proportioned master bedroom with fitted wardrobes and window to the front aspect with an en-suite. The second bedroom also has fitted wardrobes. The garage has an up and over door to the front and offers secure and additional storage and can be accessed via the hallway. Outside, the rear garden has been landscaped with a good size patio, and lawned area. To the front the property has a double width tarmac driveway with lawned gardens. The property is also located close to the local primary school.







11
15




- Four Bedrooms
- Popular Location
- Garage
- Good sized garden
- Off Road Parking
- Modern Bathrooms
- Stylish Kitchen



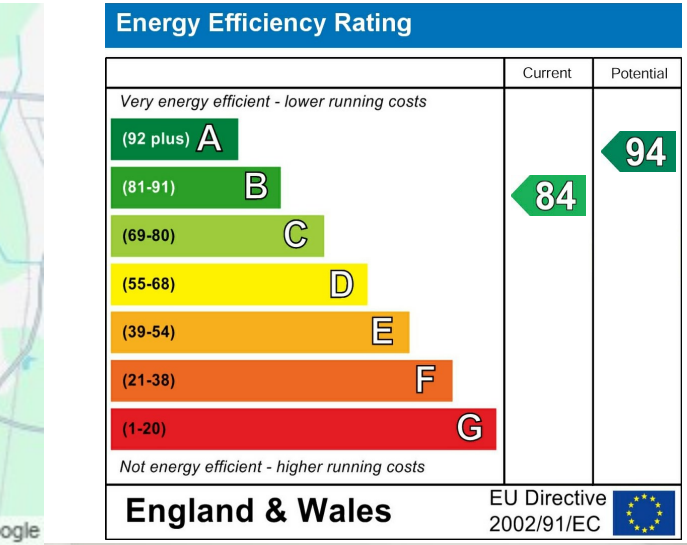






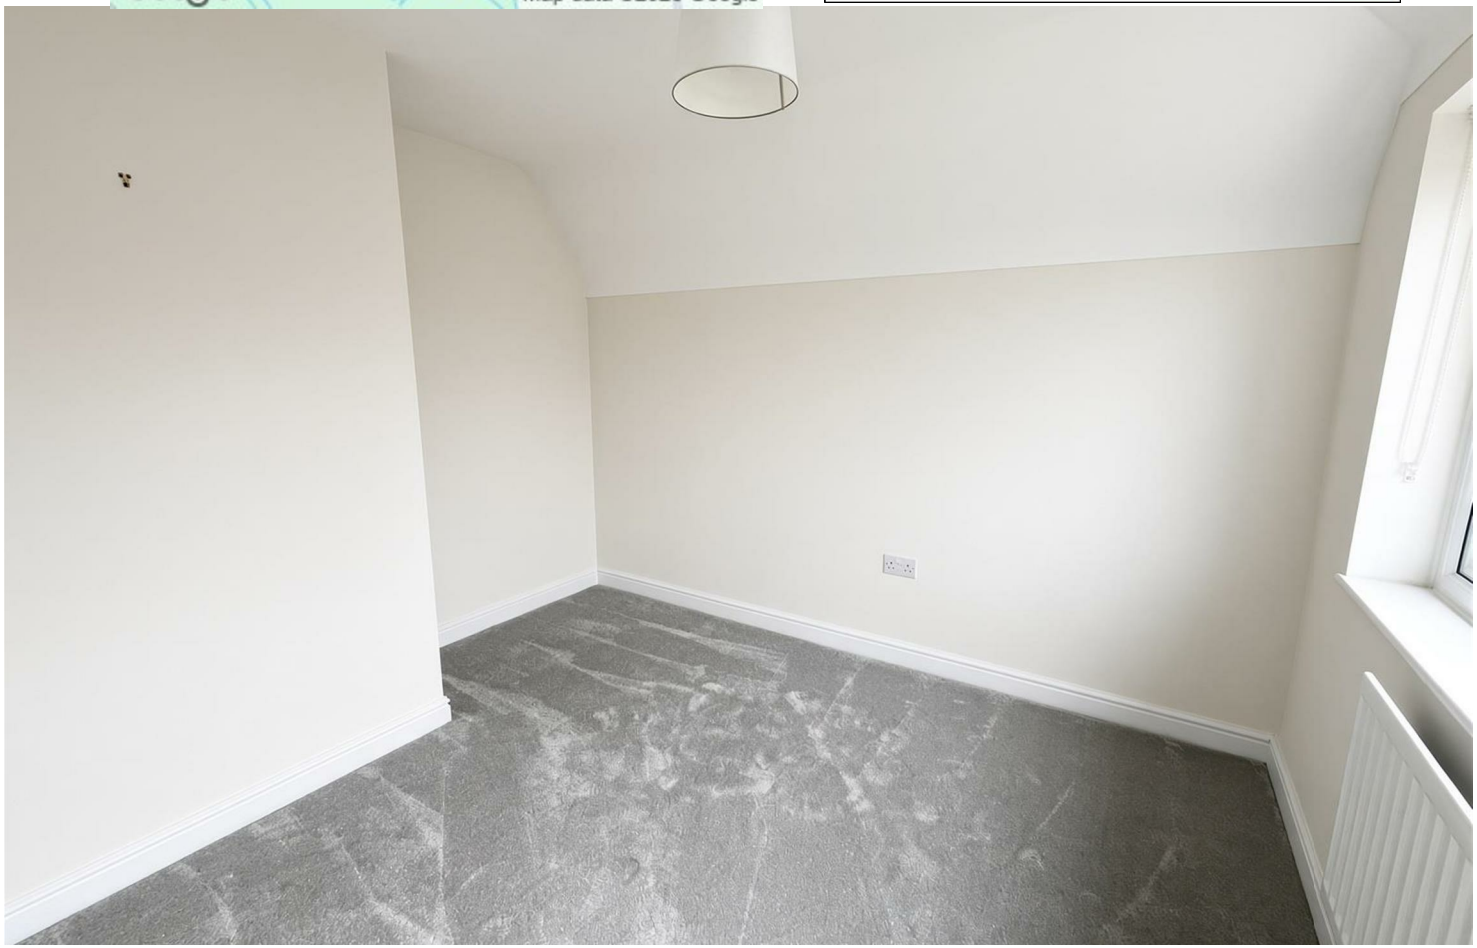

GROUND FLOOR



1ST FLOOR

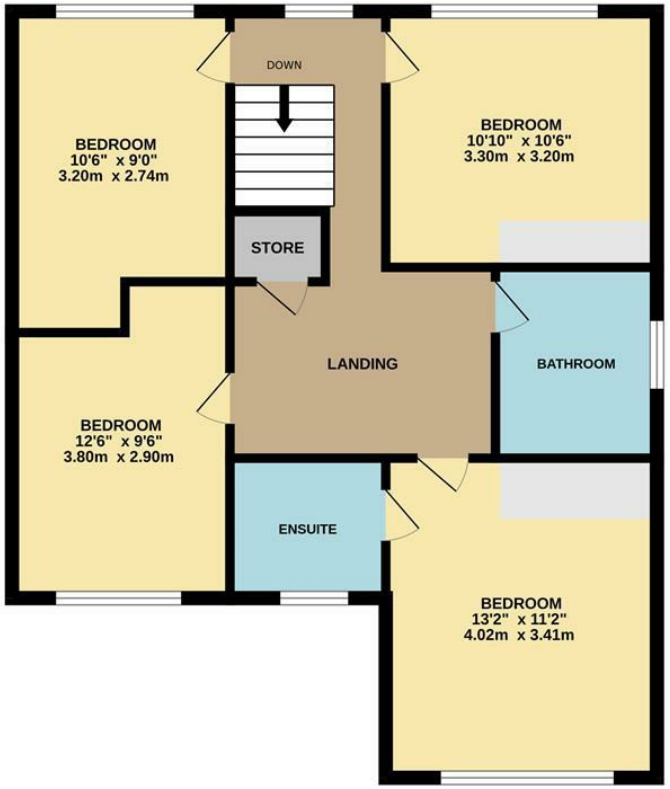

Measurements are approximate. Not to scale. Illustrative purposes only
Made with Metropix ©2025

These particulars are believed to be accurate but they are not guaranteed and do not form a contract. Neither Jordan Fishwick nor the vendor or lessor accept any responsibility in respect of these particulars, which are not intended to be statements or representations of fact and any intending purchaser or lessee must satisfy himself by inspection or otherwise as to the correctness of each of the statements contained in these particulars. Any floorplans on this brochure are for illustrative purposes only and are not necessarily to scale.

Offices at: Chorlton, Didsbury, Disley, Hale, Glossop, Macclesfield, Manchester Deansgate, Manchester Whitworth Street, New Mills, Sale, Wilmslow and Withington

36-38 Alderley Road, Wilmslow SK91JX
01625 532000
wilmslow@jordanfishwick.co.uk
www.jordanfishwick.co.uk