



Prince of Wales Drive

Battersea, SW11

£2,275 pcm

A stunning two double bedroom flat with private garden located moments from Battersea Park on Prince of Wales Drive. The accommodation comprises two double bedrooms, one bathroom, spacious reception room, kitchen and bathroom.



Prince of Wales Drive

Battersea, SW11

- Two Double Bedrooms
- Great Condition Throughout
- Immaculate Private Garden
- Moments from Battersea Park
- Easy Access to Battersea Park and Queenstown Road Mainline Stations




A stunning two bedroom flat moments from Battersea Park on Prince of Wales Drive. The accommodation comprises two double bedrooms, one bathroom, spacious reception room, kitchen and bathroom. Recently refurbished to a very high specification, the property also benefits from an immaculate private garden.

Prince of Wales Drive is convenient for transport north of the river via bus routes to Chelsea, Knightsbridge and Oxford Circus. The mainline stations at Battersea Park and Queenstown Road provide access to Victoria, Waterloo and London Bridge and local shops and restaurants can be found on Battersea Park Road and Queenstown Road.

Tenure: To be advised

Furnished

Additional tenant charges apply (fees apply to non-AST tenancies only)
 Tenancy Agreement Fee: £300
 References per Tenant/Guarantor: £60
 Inventory check (approx. £100 – £250 inc. VAT)
[chestertons.com/property-to-rent/applicable-fees](https://www.chestertons.com/property-to-rent/applicable-fees)

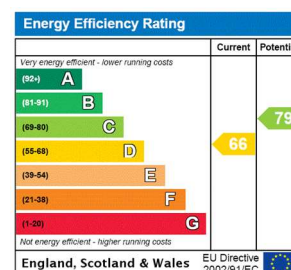

Chestertons Battersea Park Lettings

59 Battersea Bridge Road


London

SW11 3AU

lettings.batterseapark@chestertons.com

02030408269

[chestertons.com](https://www.chestertons.com)

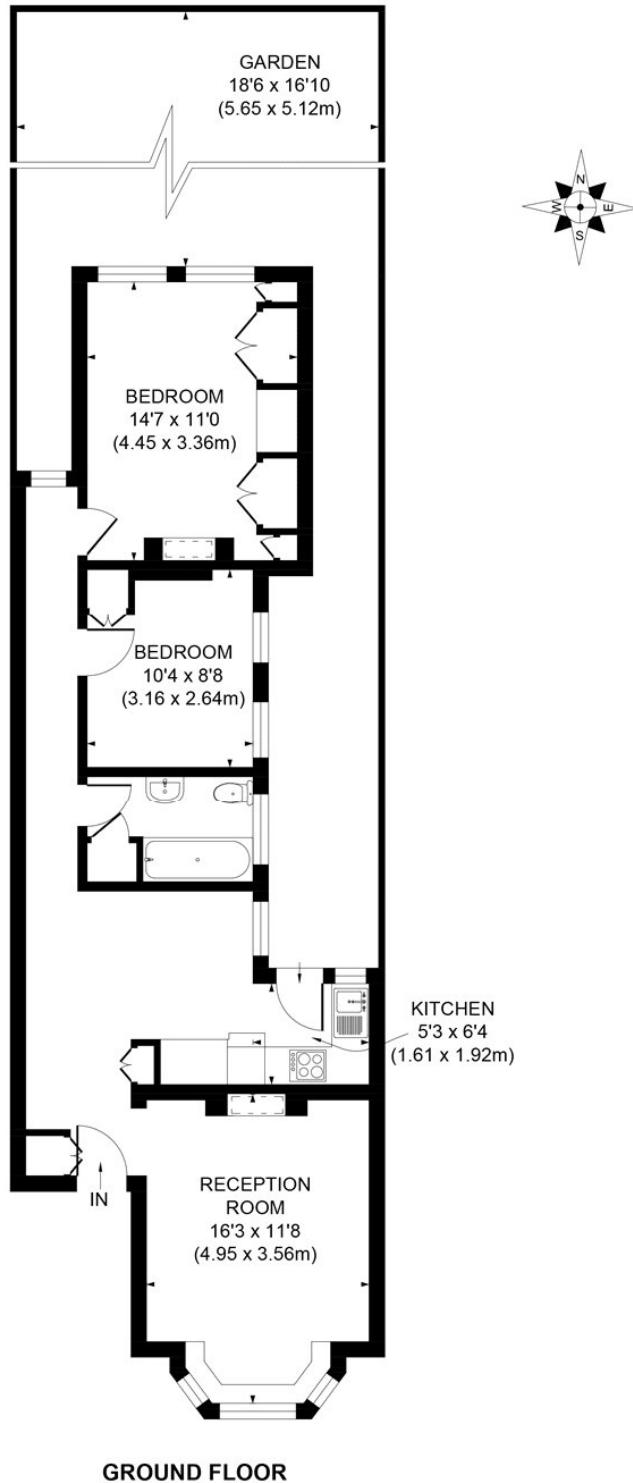

APPROX. GROSS INTERNAL FLOOR AREA 744 SQ. FT / 69.12 SQ. M

Illustration for identification purpose only, not to scale
 All measurements are maximum, and includes wardrobes and window bays where applicable
 Prepared by Pixangle ©. Tel 020 8870 2118