Westfield Road

Maidenhead • • SL6 5AU

Offers In Excess Of: £850,000



coopers

est 1986

Westfield Road

Maidenhead • • SL6 5AU

A charming three bedroom detached bungalow set within an impressive plot of over 0.4 acres, situated in a highly sought after residential location on Westfield Road.

Extending to approximately 1,917 sq ft, the property offers well proportioned accommodation, including a large living room, separate dining room, generous kitchen and a versatile ground floor bedroom. Upstairs are two further bedrooms, a family bathroom and useful eaves storage.

Outside, the property benefits from an impressive rear garden extending approximately 163 feet, together with a detached garage, additional store and garden outbuilding. The generous plot offers excellent scope for landscaping and further enhancement.

Conveniently positioned for Maidenhead town centre, Elizabeth line services and the M4, this is an appealing family home offering spacious accommodation, excellent outside space and considerable potential.

No onward chain

Three bedroom bungalow

163 ft of beautifully landscaped gardens

Versatile ground floor bedroom with en-suite

Bright and spacious living areas

Generously proportioned bedrooms

Private driveway

Outstanding potential

Close to local amenities in Maidenhead Town Centre

Nearby Maidenhead train station

These particulars are intended as a guide and must not be relied upon as statements of fact. Your attention is drawn to the Important Notice on the last page.
















Westfield Road, Maidenhead, SL6

Approximate Area = 1917 sq ft / 178 sq m
Limited Use Area(s) = 295 sq ft / 27.4 sq m
Garage = 171 sq ft / 15.8 sq m
Outbuilding = 200 sq ft / 18.5 sq m
Total = 2583 sq ft / 239.7 sq m
For identification only - Not to scale

Denotes restricted head height

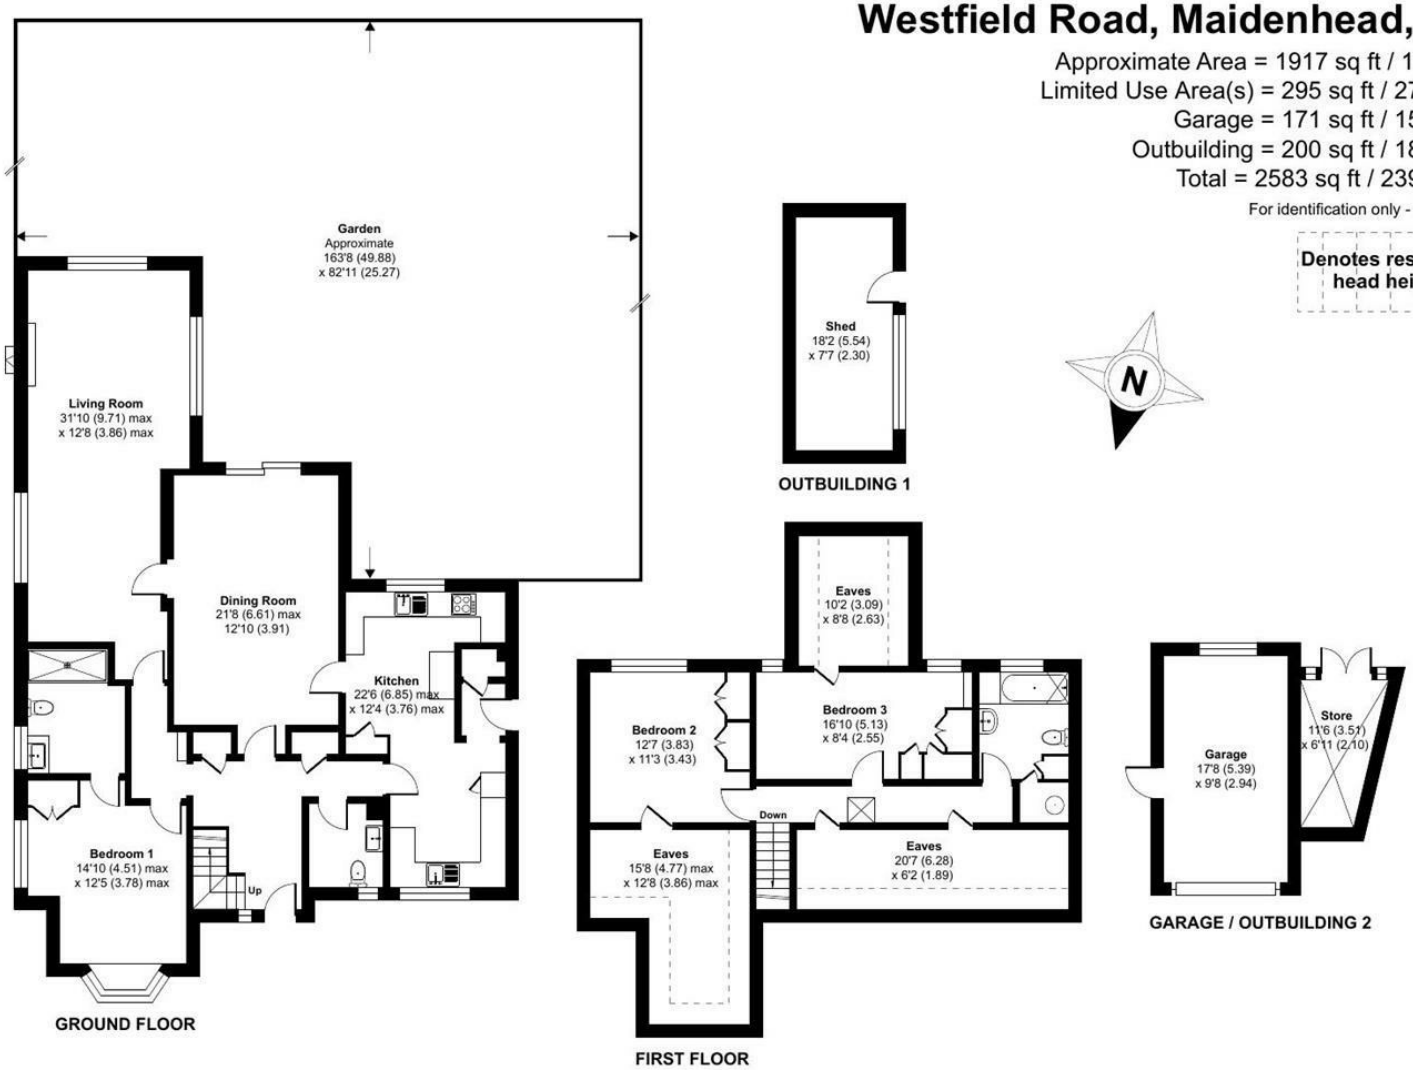


Floor plan produced in accordance with RICS Property Measurement 2nd Edition, Incorporating International Property Measurement Standards (IPMS2 Residential). ©nichecom 2026. Produced for Coopers. REF: 1540304

coopers est 1986

coopers est 1986

42 Queen Street, Maidenhead,
, SL6 1HZ
maidenhead@coopersresidential.co.uk

CoopersResidential.co.uk

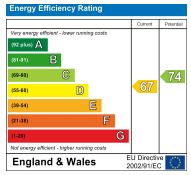

Important Notice: These particulars, whilst believed to be accurate are set out as a general outline only for guidance and do not constitute any part of an offer or contract. Intending purchasers should not rely on them as statements or representation of fact, but must satisfy themselves by inspection or otherwise has the authority to make or give any representation or warranty in respect of the property.