

18 Thoroughsale Road

Corby, Northamptonshire NN17 1JA

Simpson West

Simpson West Lettings are delighted to offer for rent this well presented presented two bedroom house which is situated on the highly sought after Lloyds area of Corby. This property has many features to include entrance hall, downstairs WC, lounge and a kitchen with a door leading to the garden. Upstairs there are two double bedrooms and a bathroom. Outside there are lawned gardens to the front and rear of the property. Viewing is highly recommended. Energy Rating D. Council tax band A.

£950 PCM

2 1 1













Simpson West

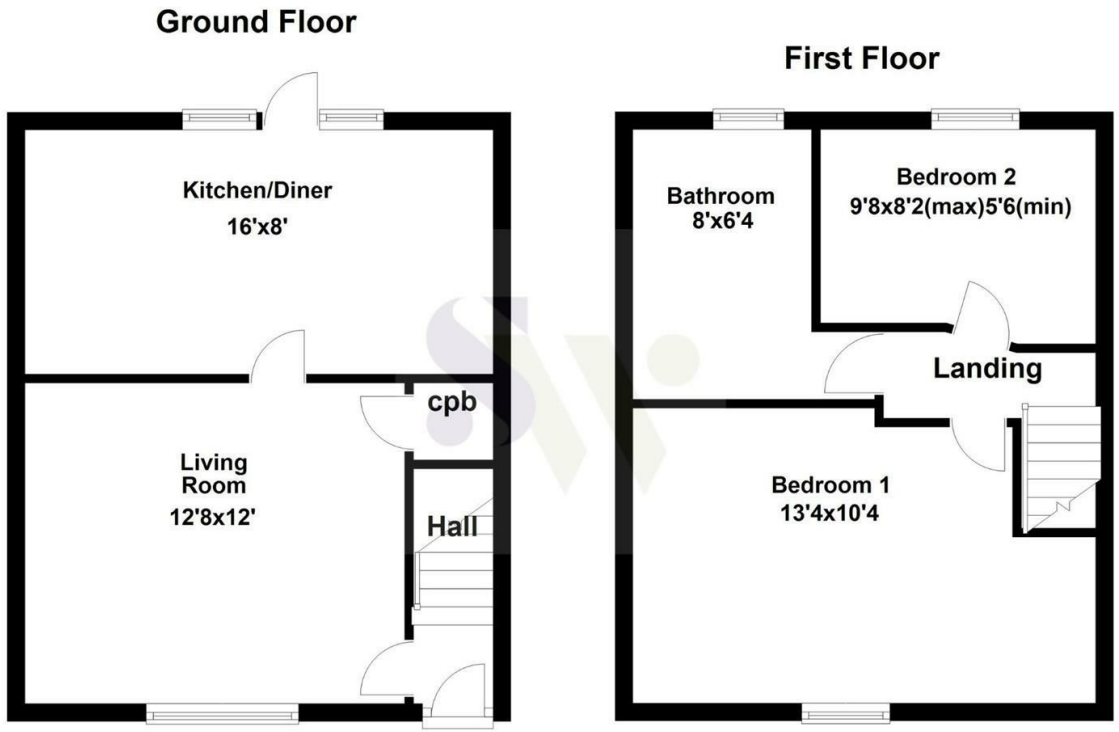


Floor plan not to scale - for guidance purposes only.
Floor plan created by Simpson West for their use.
Plan produced using PlanUp.



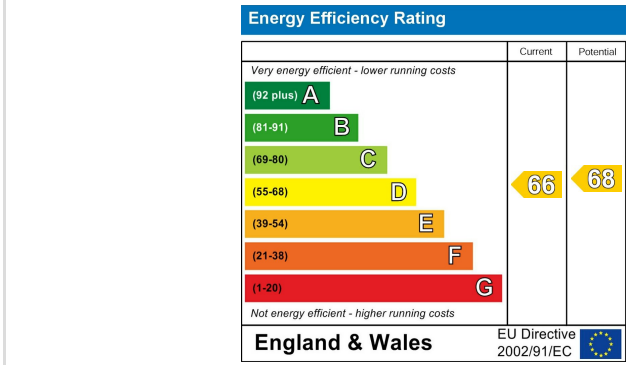



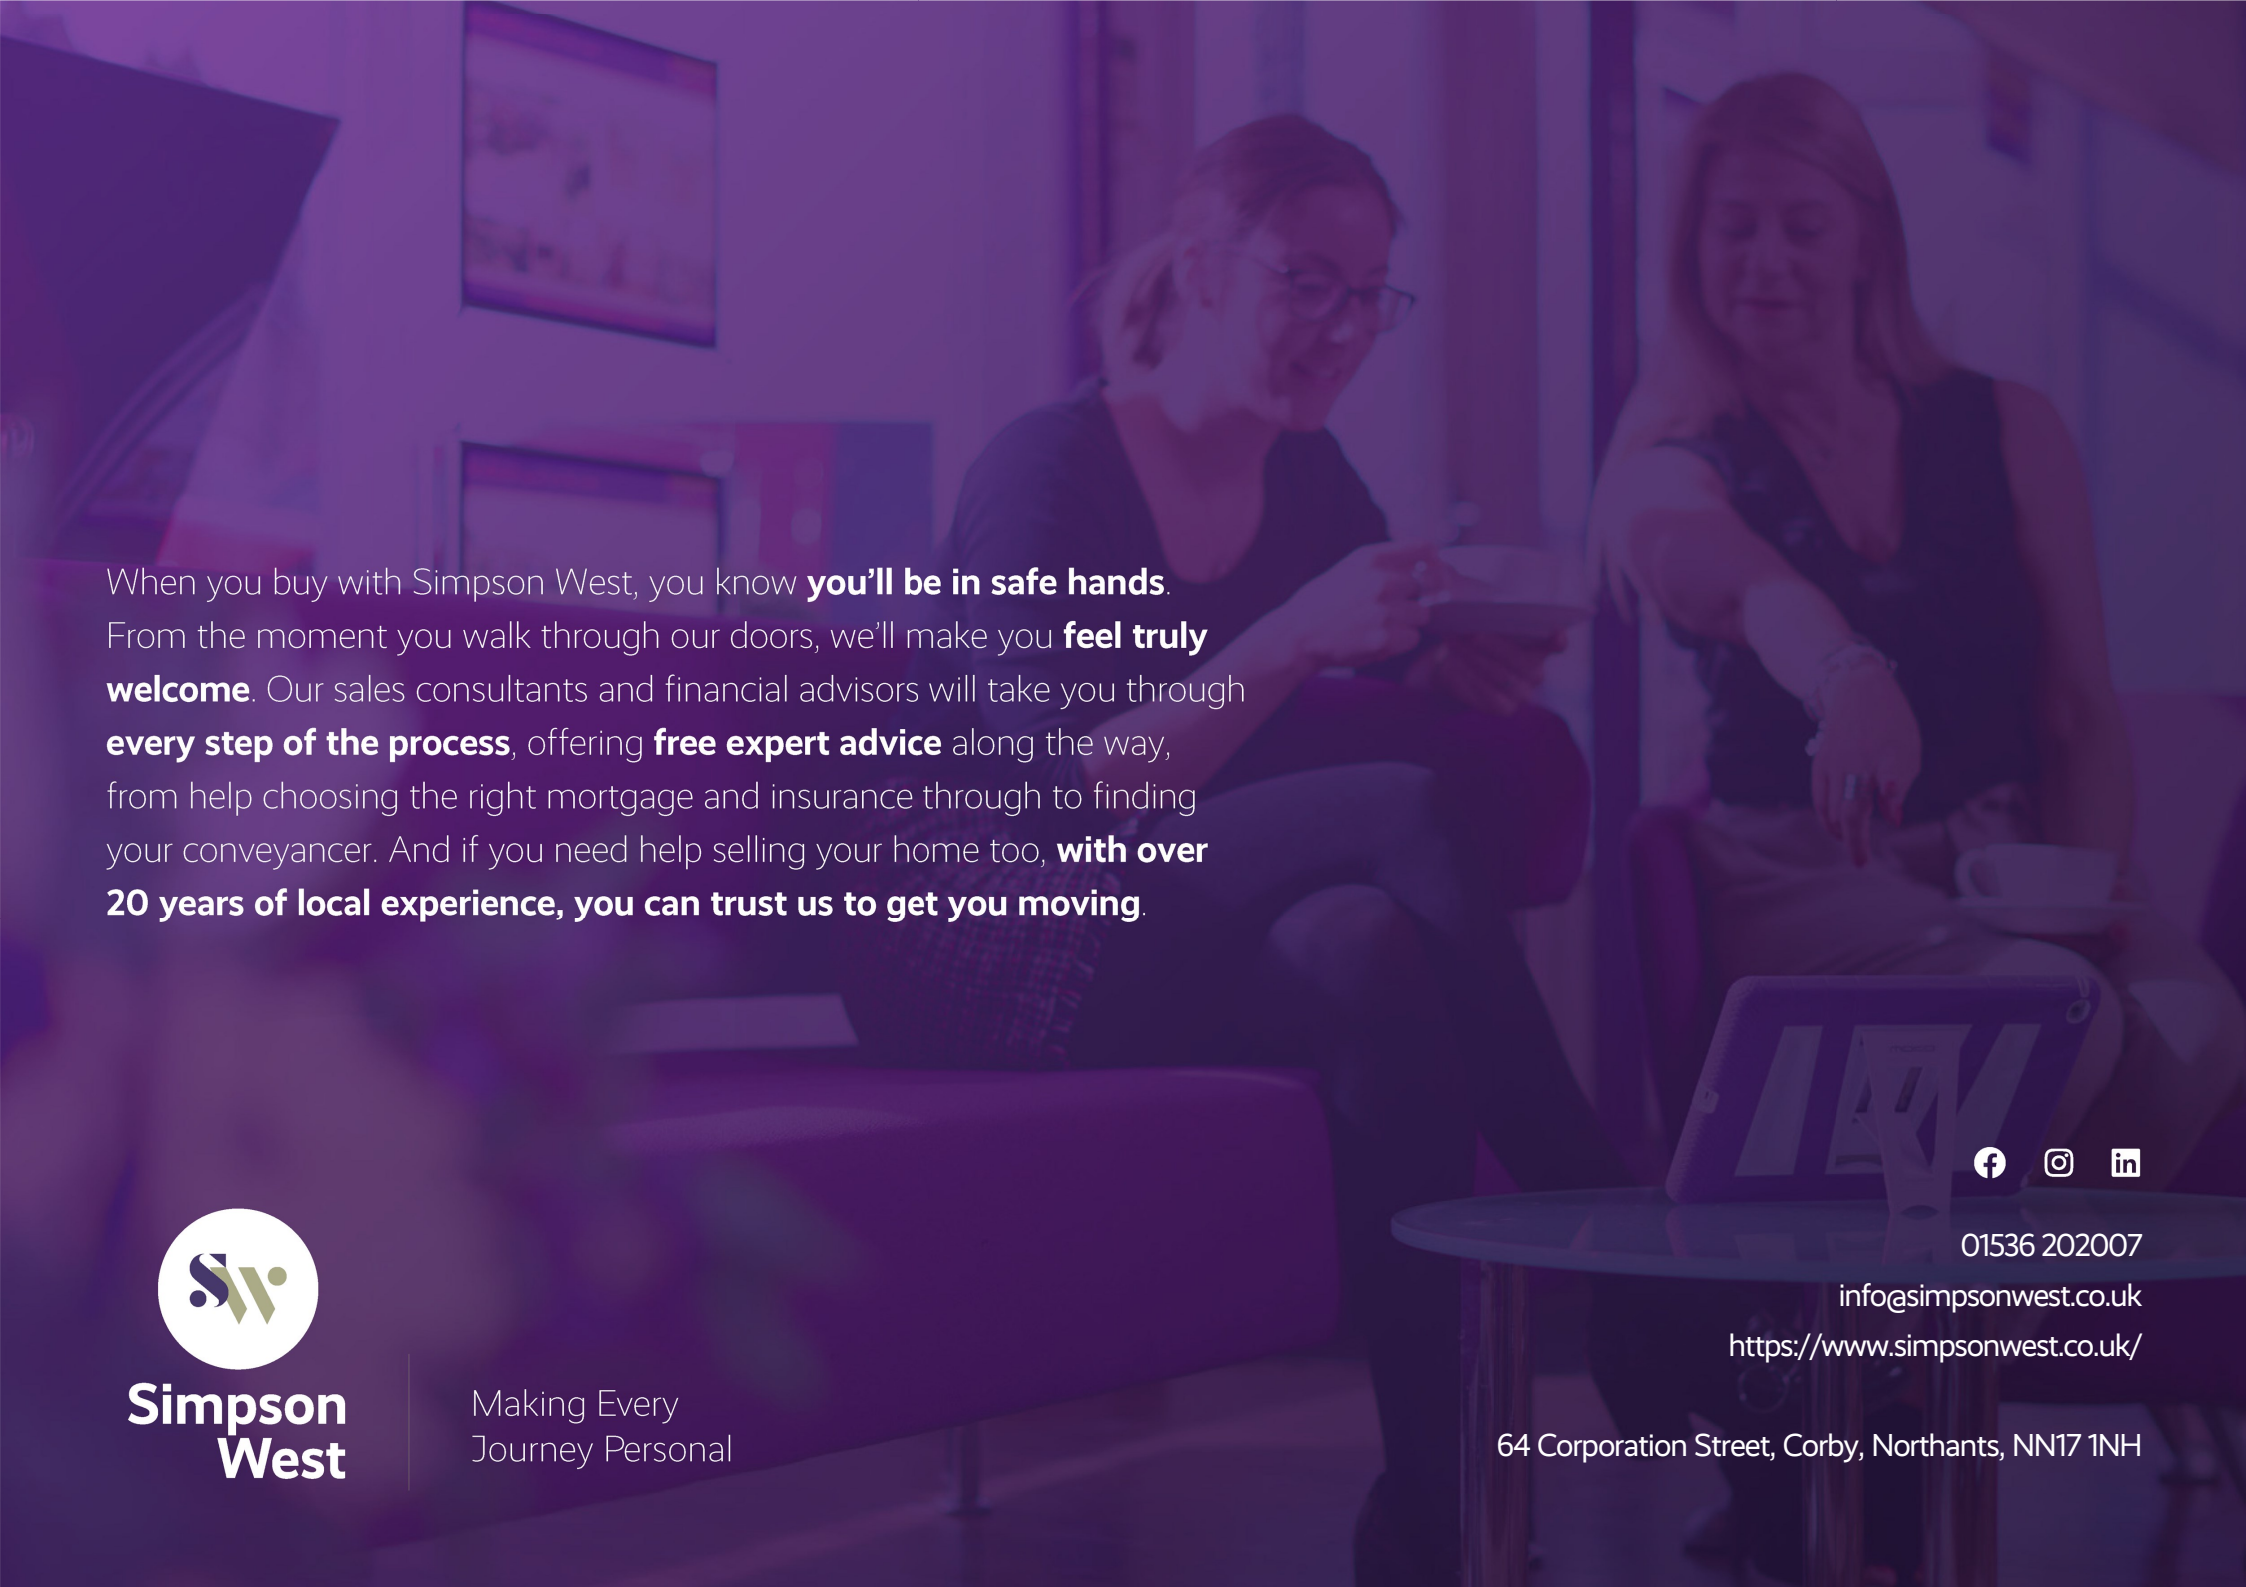

When you buy with Simpson West, you know **you'll be in safe hands**. From the moment you walk through our doors, we'll make you **feel truly welcome**. Our sales consultants and financial advisors will take you through **every step of the process**, offering **free expert advice** along the way, from help choosing the right mortgage and insurance through to finding your conveyancer. And if you need help selling your home too, **with over 20 years of local experience, you can trust us to get you moving**.

Simpson West

Making Every Journey Personal

01536 202007
info@simpsonwest.co.uk
https://www.simpsonwest.co.uk/

64 Corporation Street, Corby, Northants, NN17 1NH