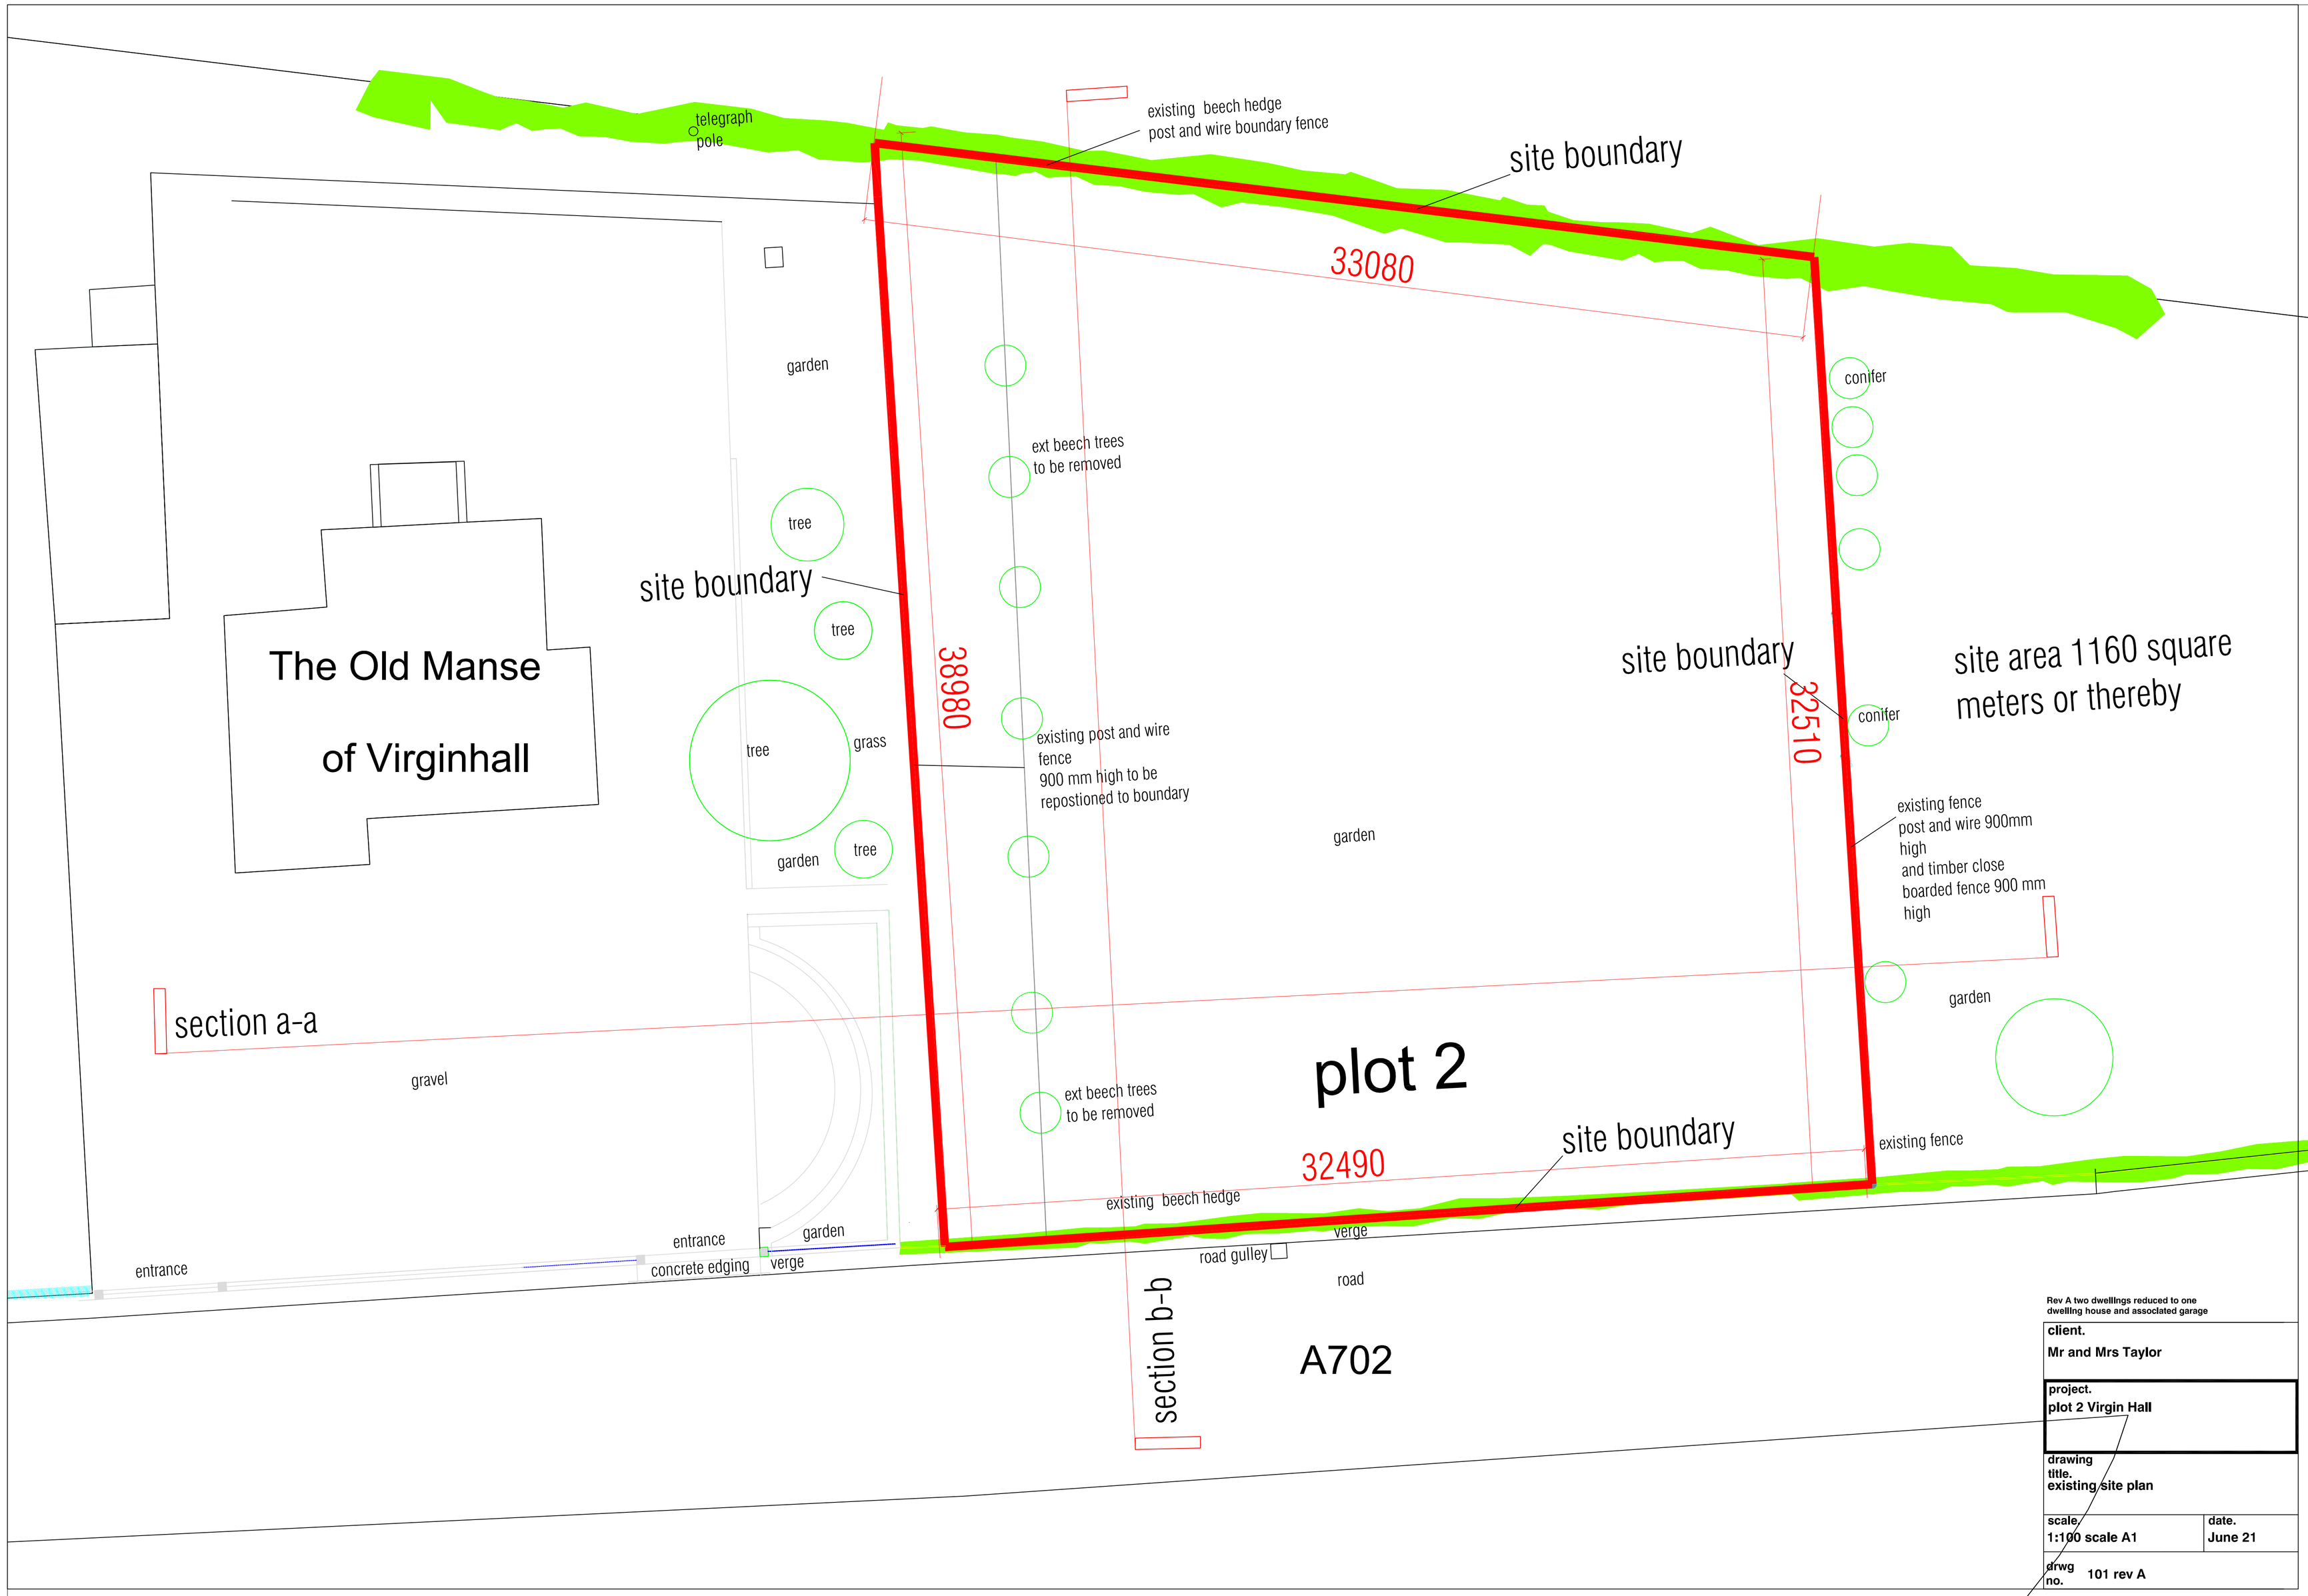

Rev A two dwellings reduced to one dwelling house and associated garage

client. Mr and Mrs Taylor	
project. plot 2 Virgin Hall	
drawing title. existing site plan	
scale. 1:100 scale A1	date. June 21
drwg no. 101 rev A	