# H.M. LAND REGISTRY

| TITLE NUMBER | |
|---|---|
| CH210894 | |

| ORDNANCE SURVEY PLAN REFERENCE | COUNTY | SHEET | NATIONAL GRID | SECTION |
|---|---|---|---|---|
| | CHESHIRE | | SJ 6882 | |

Scale: 1/2500 MACCLESFIELD DISTRICT © Crown copyright

NOTE: AREAS ON THIS PLAN ARE EXPRESSED IN ACRES ~~AND HECTARES~~

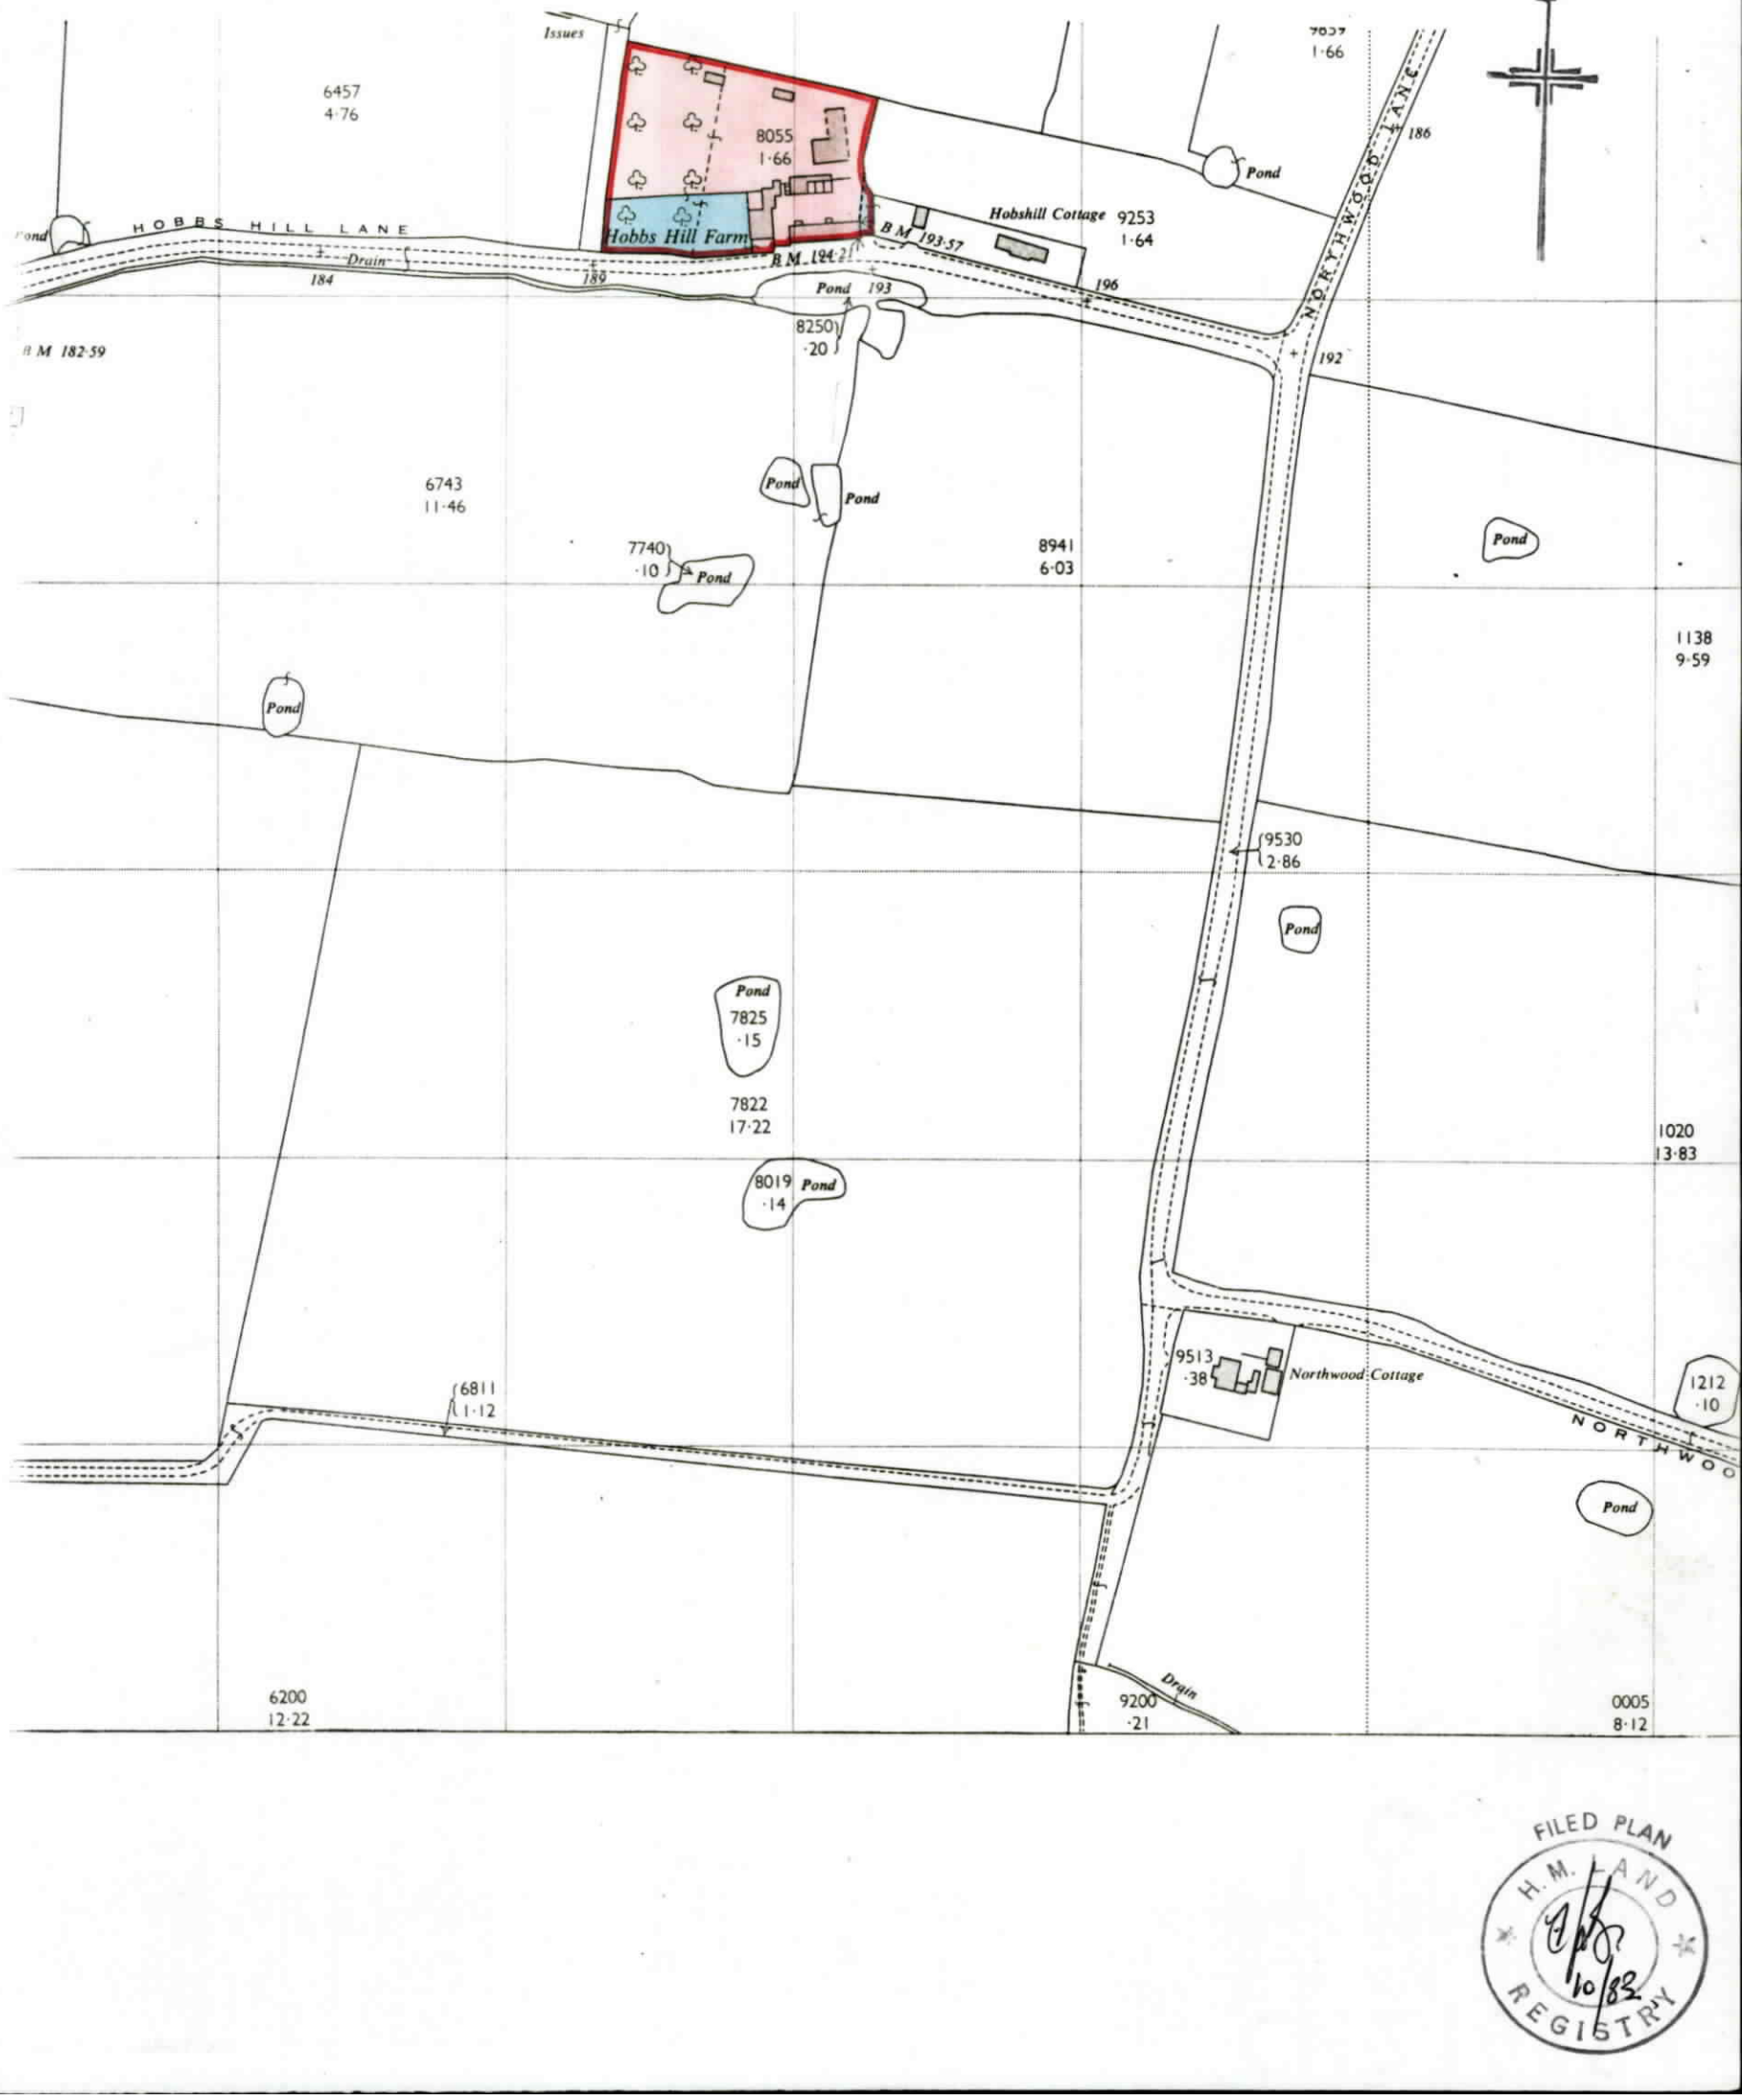


FILED PLAN H.M. LAND REGISTRY 10/83

This is a print of the view of the title plan obtained from HM Land Registry showing the state of the title plan on 29 June 2026 at 13:25:21. This title plan shows the general position, not the exact line, of the boundaries. It may be subject to distortions in scale. Measurements scaled from this plan may not match measurements between the same points on the ground.

This title is dealt with by HM Land Registry, Birkenhead Office.

© Crown Copyright. Produced by HM Land Registry. Reproduction in whole or in part is prohibited without the prior written permission of Ordnance Survey. Licence Number AC0000851063.

# H.M. LAND REGISTRY

| TITLE NUMBER | |
|---|---|
| **CH391393** | |

| ORDNANCE SURVEY PLAN REFERENCE | SJ6882 | SECTION | Scale 1/2500 |
|---|---|---|---|
| COUNTY CHESHIRE | DISTRICT MACCLESFIELD | © Crown copyright | |

The boundaries shown by dotted lines have been plotted from the plans on the deeds. The title plan may be updated from later survey information

**NOTE : AREAS ON THIS PLAN ARE EXPRESSED IN ACRES**

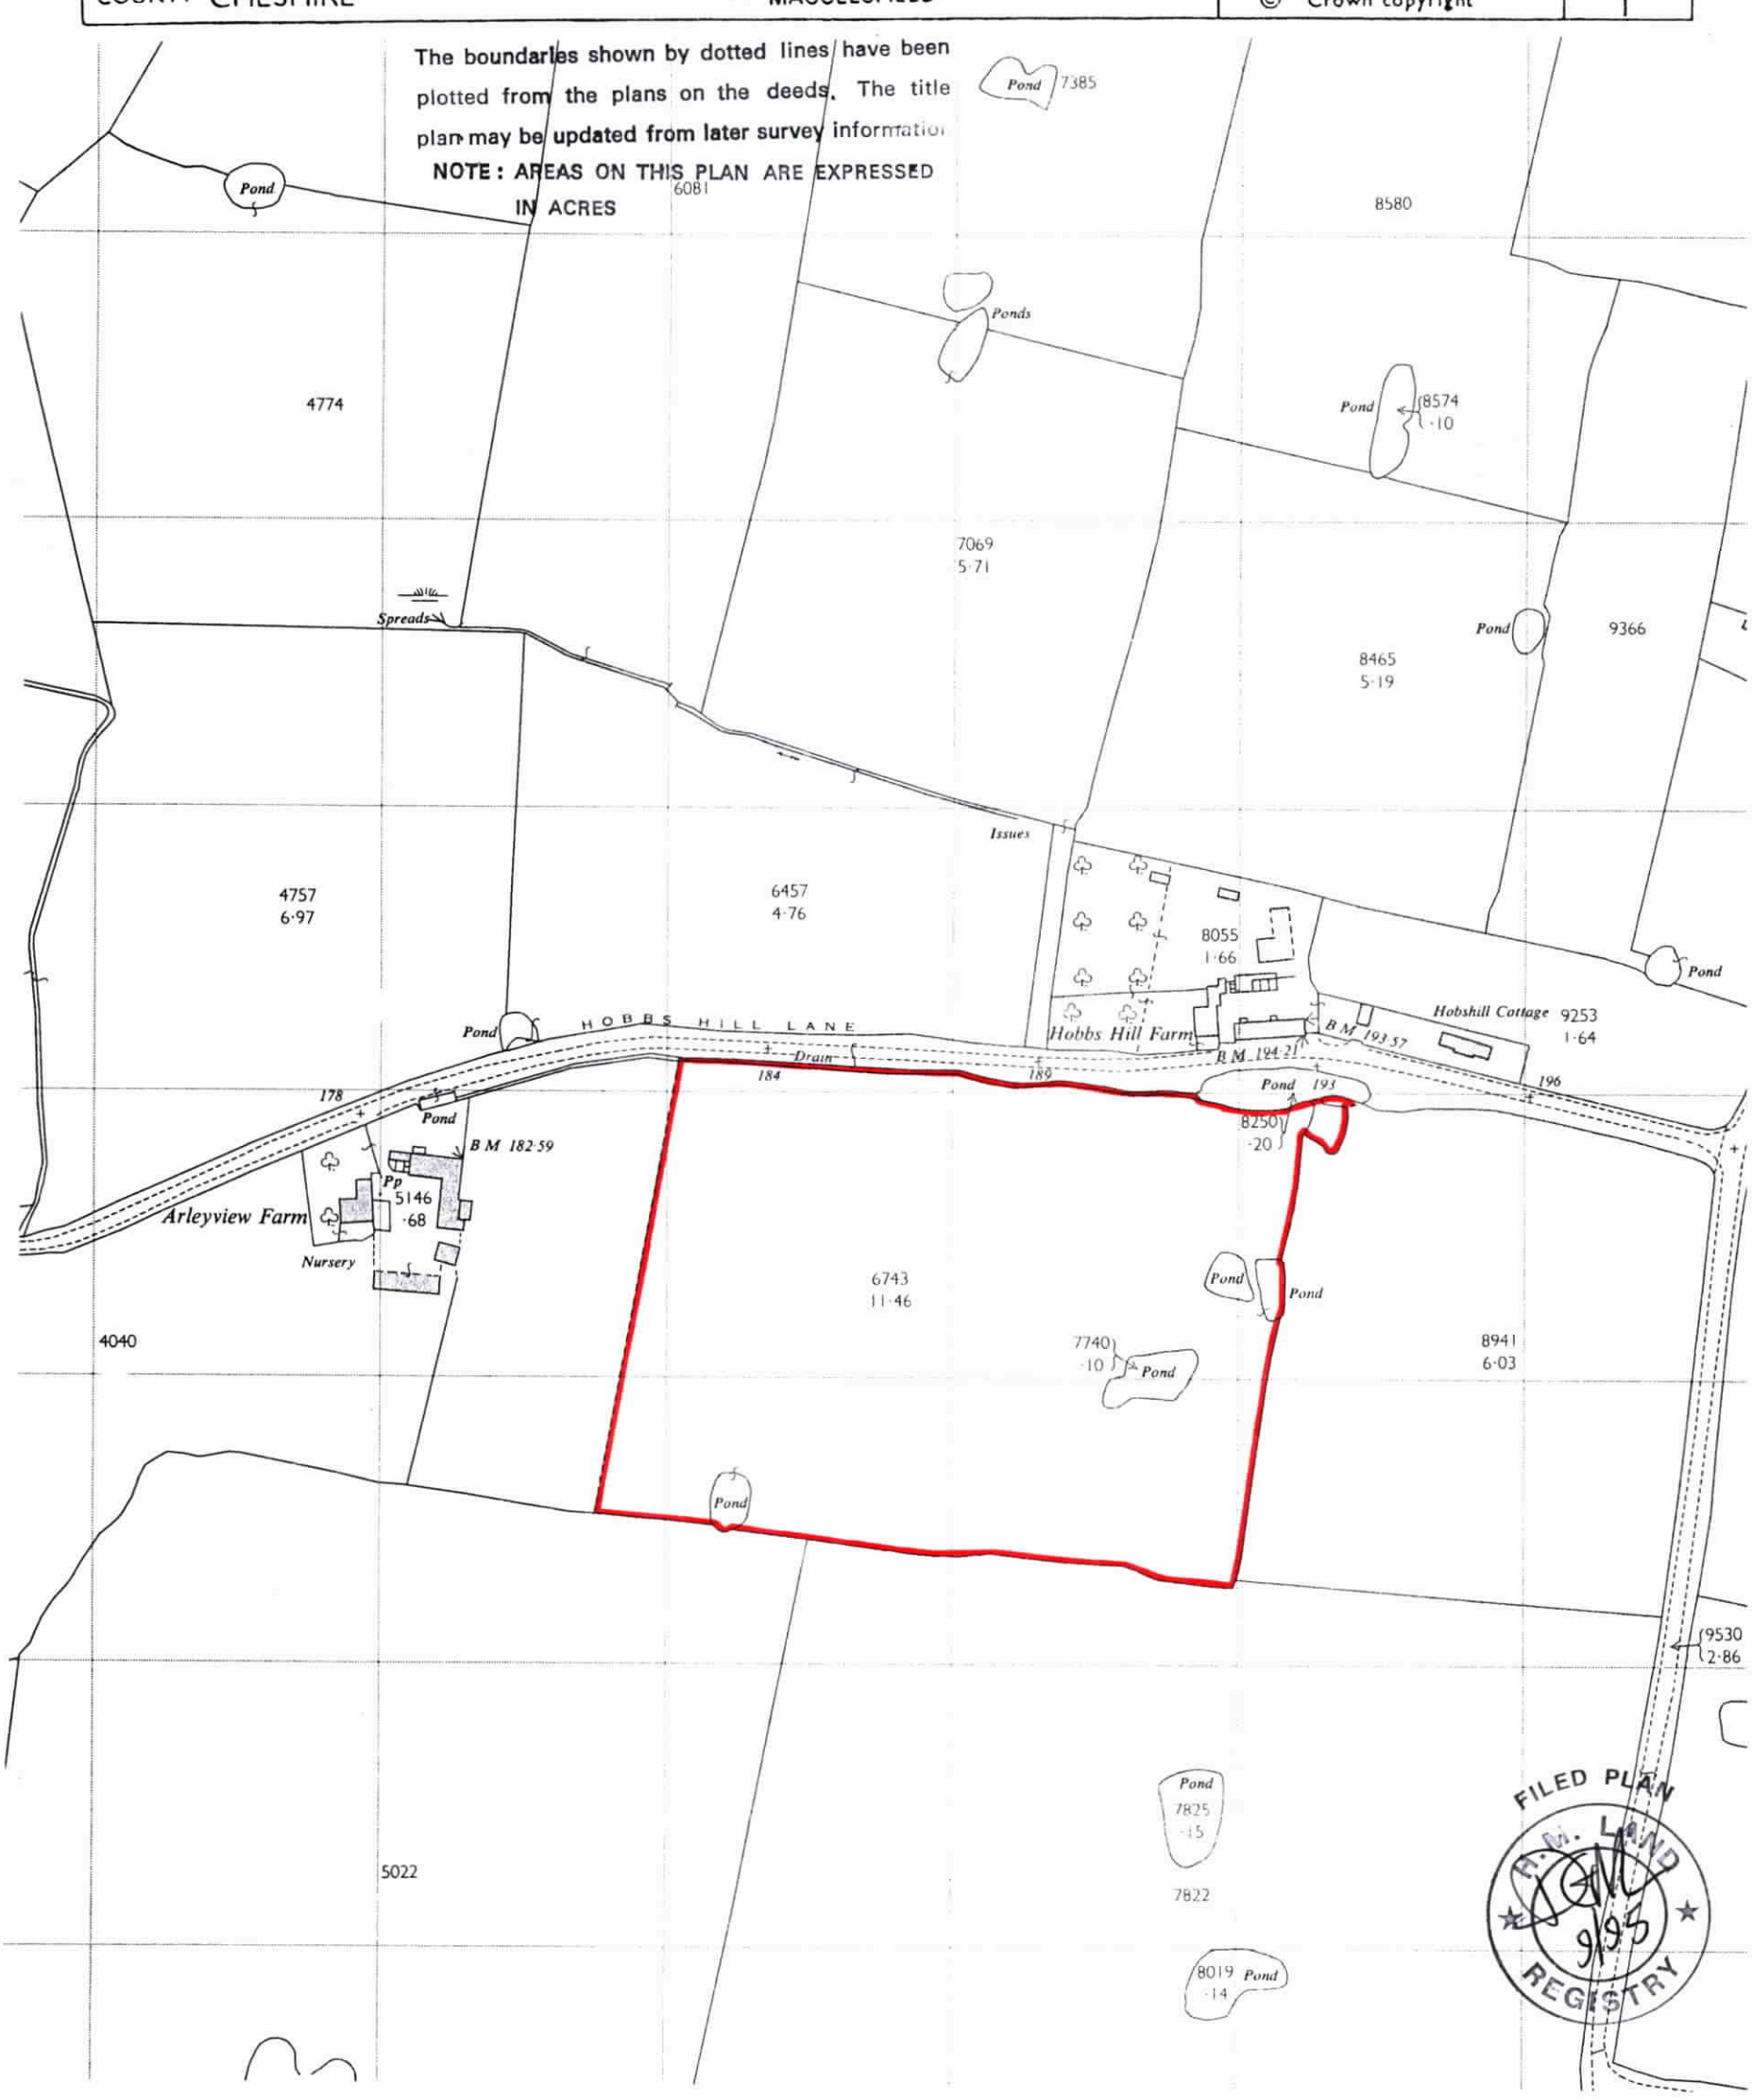



This is a print of the view of the title plan obtained from HM Land Registry showing the state of the title plan on 03 July 2026 at 17:13:05. This title plan shows the general position, not the exact line, of the boundaries. It may be subject to distortions in scale. Measurements scaled from this plan may not match measurements between the same points on the ground.

This title is dealt with by HM Land Registry, Birkenhead Office.

© Crown Copyright. Produced by HM Land Registry. Reproduction in whole or in part is prohibited without the prior written permission of Ordnance Survey. Licence Number AC0000851063.