
HM Land Registry
Current title plan

Title number **CH667498**
Ordnance Survey map reference **SJ7379SW**
Scale **1:1250 enlarged from 1:2500**
Administrative area **Cheshire East**

© Crown copyright and database rights 2018 Ordnance Survey AC0000851063.
You are not permitted to copy, sub-license, distribute or sell any of this data to third parties in any form.

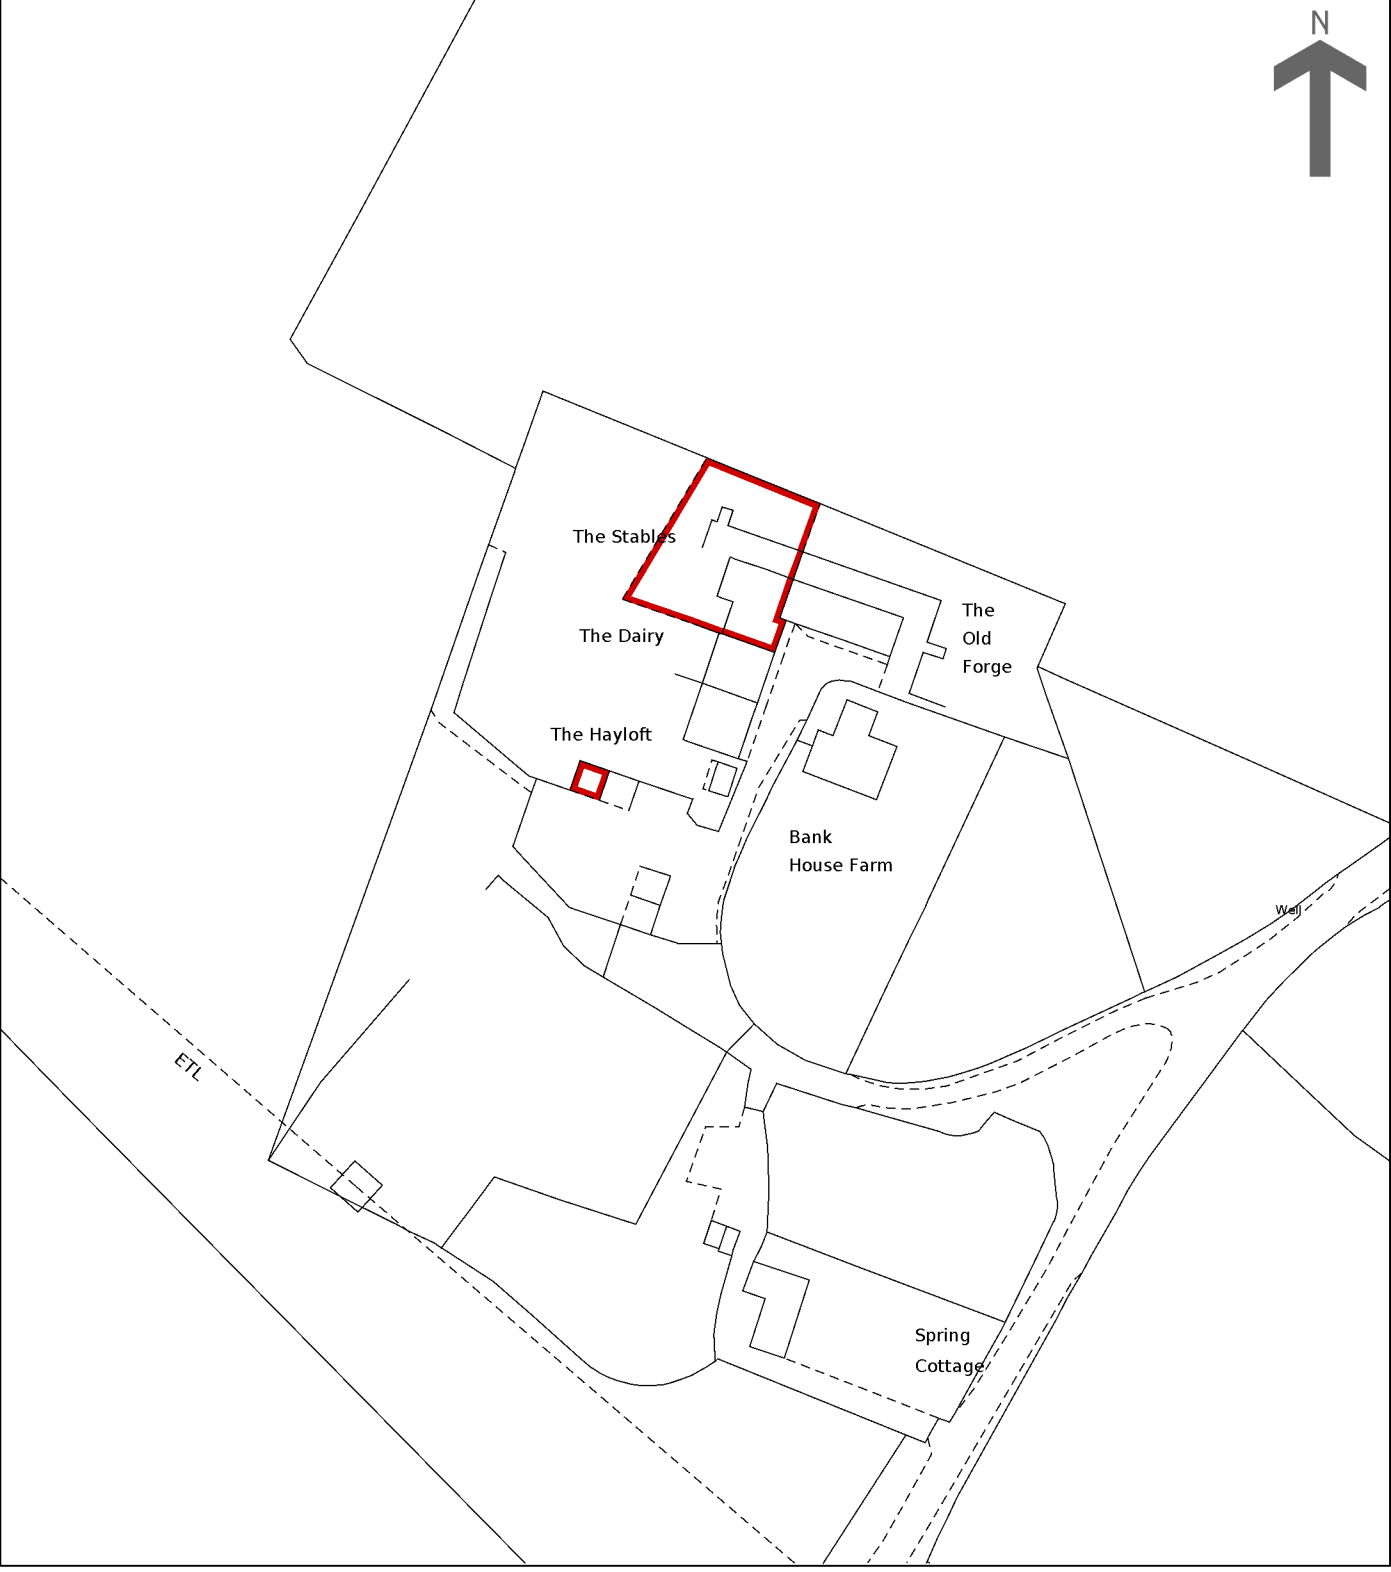


This is a print of the view of the title plan obtained from HM Land Registry showing the state of the title plan on 06 November 2026 at 11:19:45. This title plan shows the general position, not the exact line, of the boundaries. It may be subject to distortions in scale. Measurements scaled from this plan may not match measurements between the same points on the ground.

This title is dealt with by HM Land Registry, Birkenhead Office.

HM Land Registry
Current title plan

Title number **CH696911**
Ordnance Survey map reference **SJ7379SW**
Scale **1:1250 enlarged from 1:2500**
Administrative area **Cheshire East**

© Crown copyright and database rights 2020 Ordnance Survey AC0000851063.
You are not permitted to copy, sub-license, distribute or sell any of this data to third parties in any form.

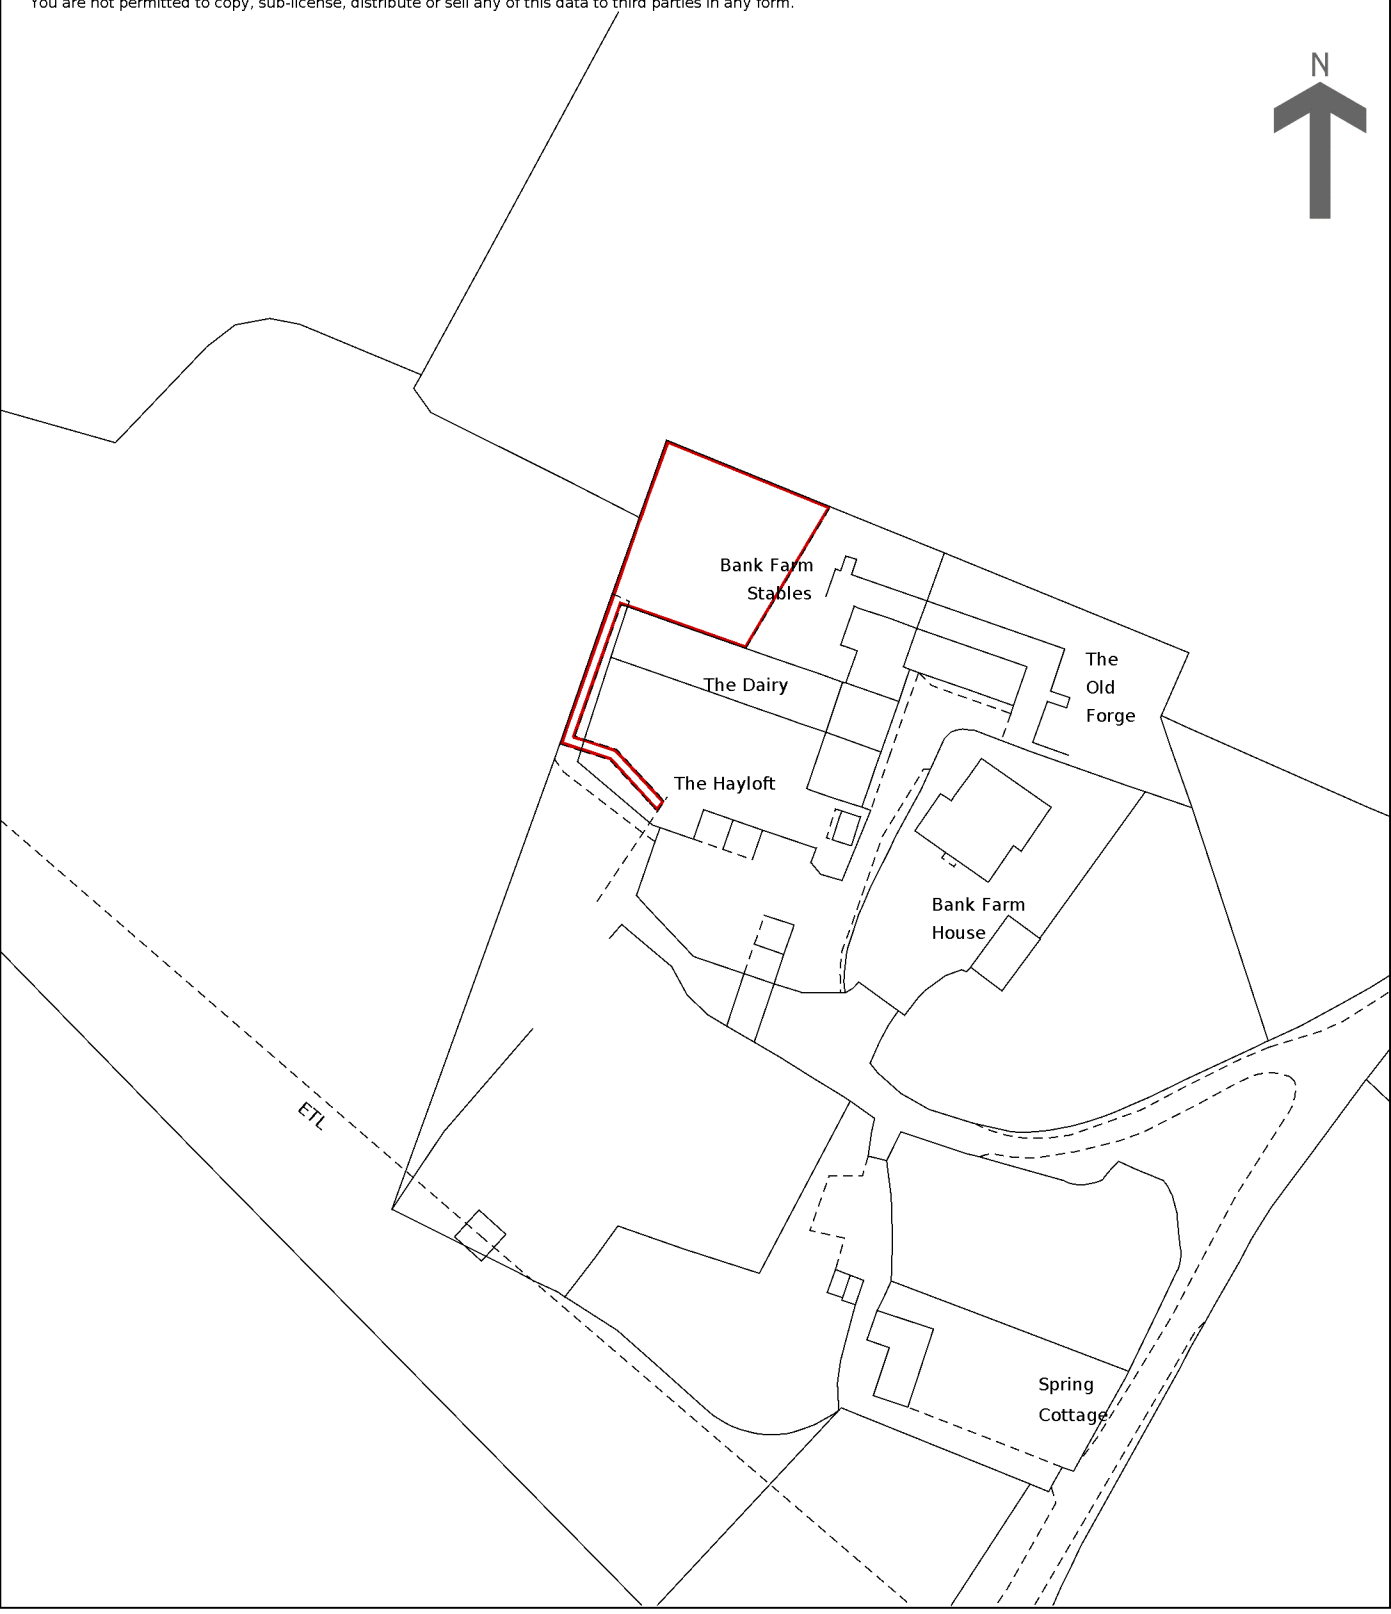

This is a print of the view of the title plan obtained from HM Land Registry showing the state of the title plan on 06 November 2026 at 11:19:20. This title plan shows the general position, not the exact line, of the boundaries. It may be subject to distortions in scale. Measurements scaled from this plan may not match measurements between the same points on the ground.

This title is dealt with by HM Land Registry, Birkenhead Office.